RECEIVED
JUN 27 2023
IDAHO STATE POLICE
ALCOHOL BEVERAGE CONTROL

Premises ID 78-89

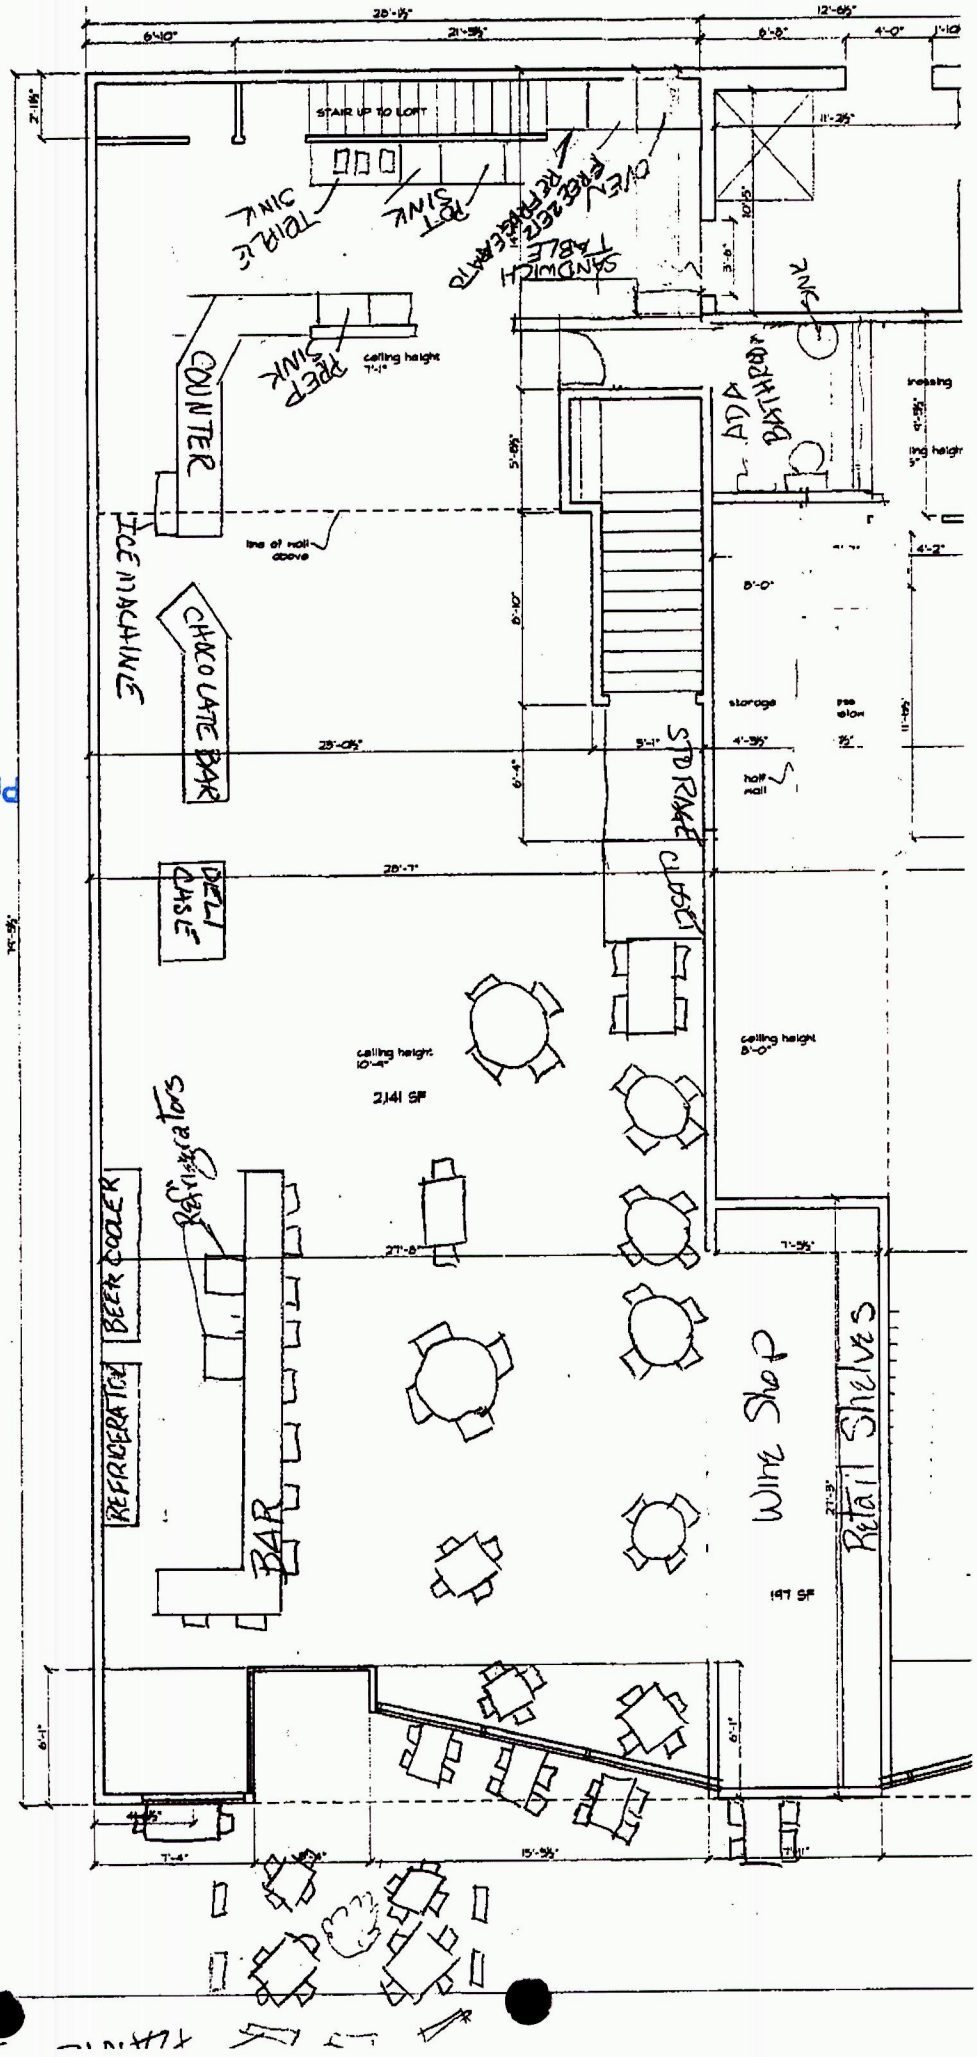

SQUARE FOOTAGE:

UPPER FLOOR:

SOUTH SUITE, WEST MEZZ.	543 S.F.
NORTH SUITE, WEST MEZZ.	305 S.F.
NORTH SUITE, EAST MEZZ.	264 S.F.
TOT.	1,112 S.F.

STREET LEVEL:

SOUTH SUITE	2,141 S.F.
NORTH SUITE	2,333 S.F.
BARBER SHOP	157 S.F.
UTILITY ROOM	117 S.F.
TOT.	4,748 S.F.

BASEMENT LEVEL:

SOUTH SIDE	1,299 S.F.
NORTH SIDE	1,495 S.F.
TOT.	2,794 S.F.

*CRAWL AREAS NOT INCLUDED

STREET LEVEL FLOOR PLAN

SCALE: 1/4" = 1'-0"