KEYNOTES

1. GRAND RAPIDS CHAIR COMPANY:
   TORCH TABLE, FINISH TO BE DETERMINED.
   ATLANTIS CHAIR, MODEL 753 FINISH TO BE DETERMINED
2. GRAND RAPIDS CHAIR COMPANY:
   BRADY PEDESTAL, FINISH TO BE DETERMINED
   ATLANTIS BARSTOOL, MODEL 75385 FINISH TO BE DETERMINED
3. GRAND RAPIDS CHAIR COMPANY:
   DYLAN COMMUNAL TABLE BAR TOP HEIGHT, FINISH TO BE DETERMINED
   ATLANTIS BARSTOOL, MODEL 75385 FINISH TO BE DETERMINED

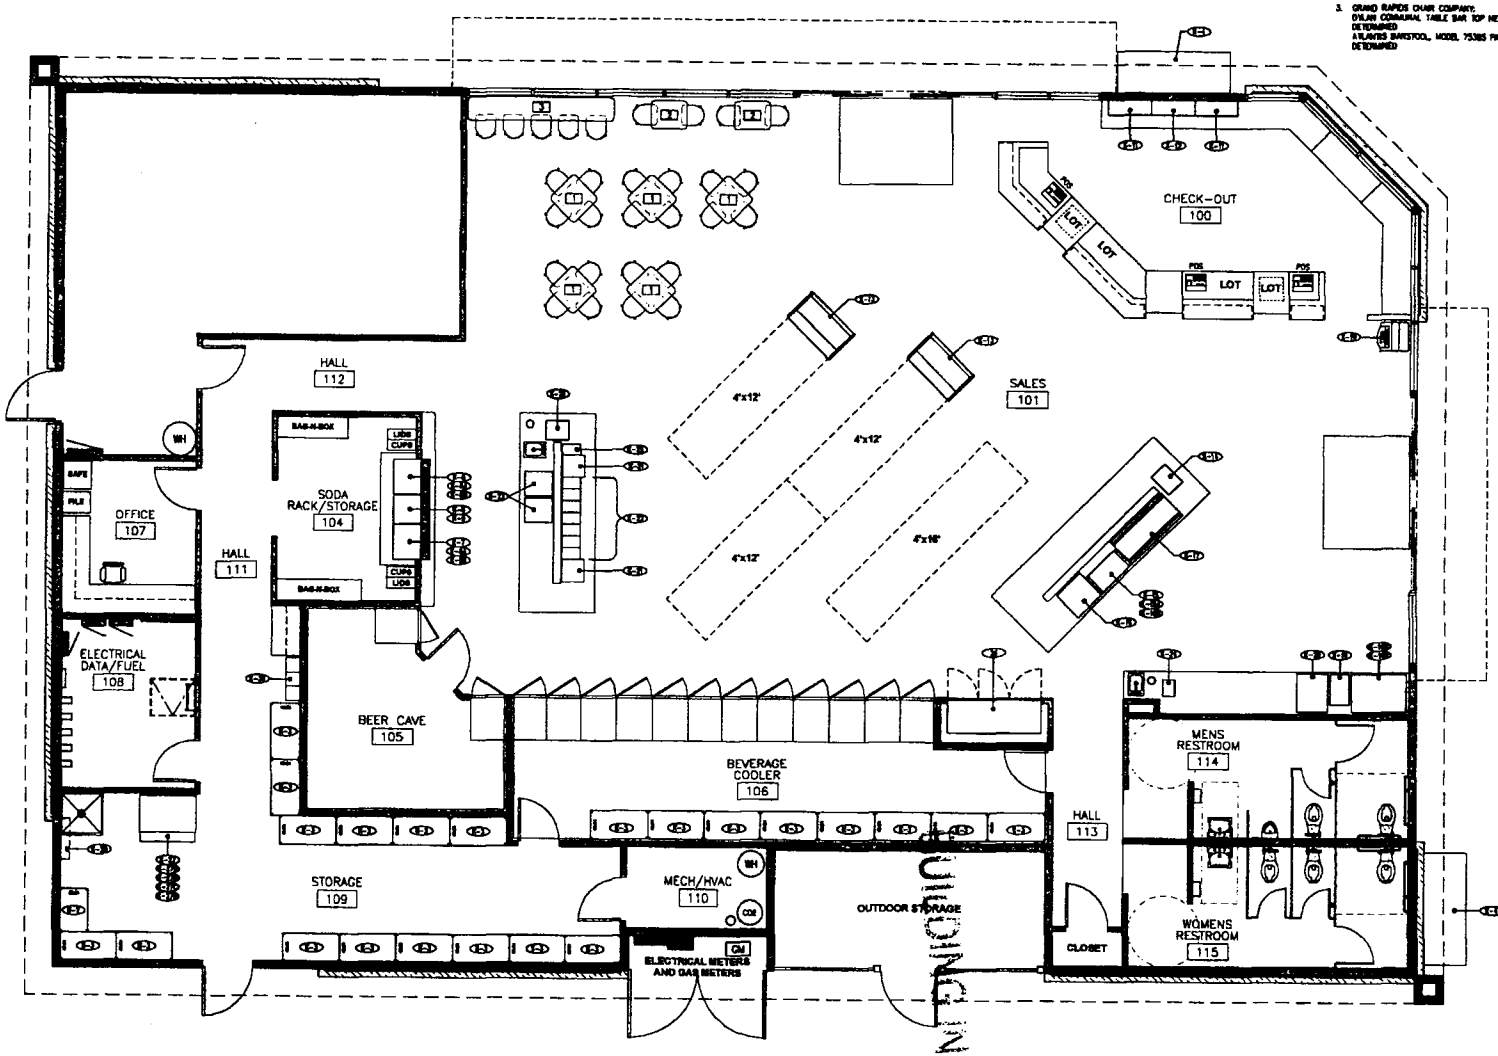

1 EQUIPMENT PLAN
SCALE: 1/4" = 1'-0"

NORTH

Premise ID IA-23710

BUILDING INSPECTION

IA-23710 TRANSFER

RECEIVED
MAR 26 2018
IDAHO STATE POLICE
ALCOHOL BEVERAGE CONTROL

DATE:
PERMIT SET
10.11.2017

OCTOBER 11, 2017

RADX CONSTRUCTION Inc.
4865 E Fra[redacted] Suite #100
Nam[redacted]3657
208.442.710[redacted] 208.442.7107

NEW C-STORE & CAR WASH FOR:
KJ'S SUPER STORES
1565 E. DETR FLAT ROAD
KUNA, IDAHO 83634

EQUIPMEN[redacted]AN C-STORE

REVISIONS

A635

A206

11.30.2016