INTERIOR PLANT SCHEDULE (NIC)

TAG	PLANT	CONTAINER
○	6" AGLO	8" AZALEA
⊗	12" BAMBOO	16" CYLINDER

CONTAINERS TO BE EQUAL QUANTITES OF EACH OF THE FOLLOWING COLORS.
SCARLET
CHESTNUT
EMERALD
COBALT

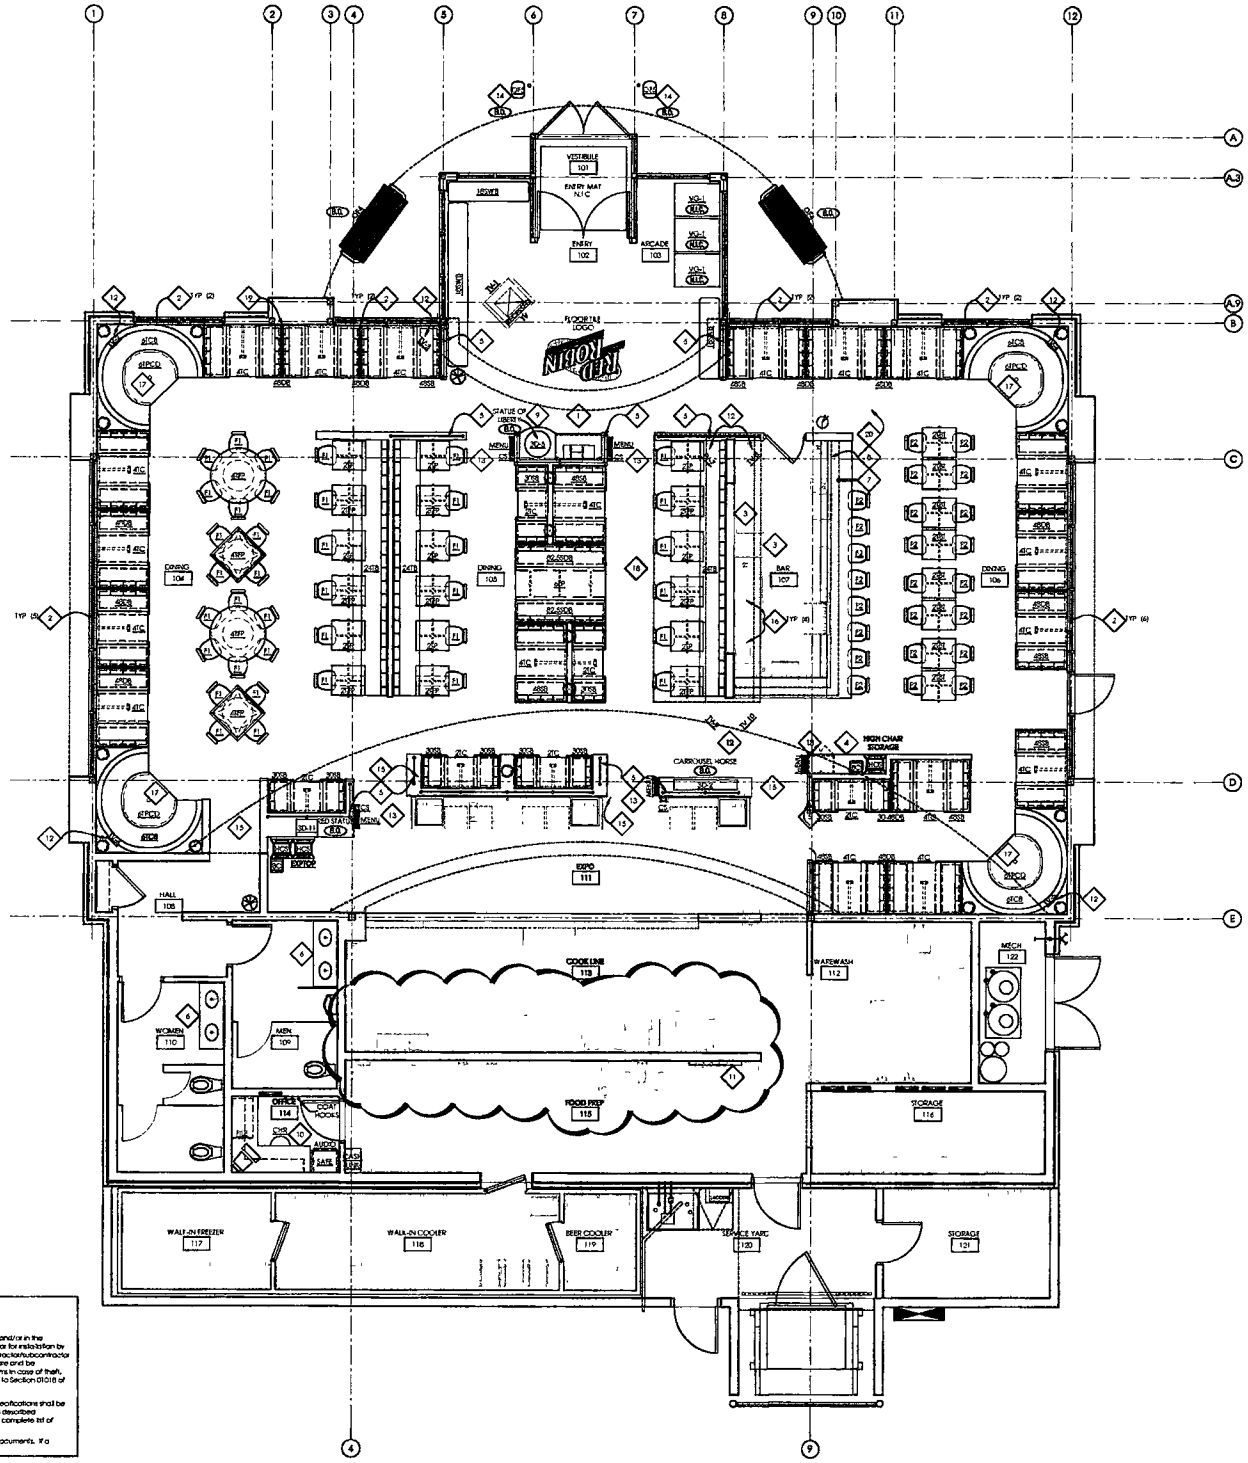

PLAN NORTH

OWNER FURNISHED (B.O.) AND NOT IN CONTRACT (N.I.C.) ITEMS

(B.O.) Items shown or noted as "B.O." or "By Owner" on the drawings and/or in the specifications shall be furnished by Owner to Contractor/subcontractor for installation by Contractor/subcontractor as part of the construction contract. Contractor/subcontractor shall receive, to the extent of unloading at the job site as required, store and be responsible to the extent of carrying necessary insurance to cover items in case of theft, fire, loss, malicious damage and other miscellaneous damage. Refer to Section 01018 of the Building Specifications for a complete list of B.O. Items

(N.I.C.) Items shown or noted "(N.I.C.)" on the drawings and/or in the specifications shall be furnished and installed by Owner under separate contract, except as described hereinafter. Refer to Section 01018 of the Building Specifications for a complete list of N.I.C. Items.

NOTE: B.O. and N.I.C. Items are noted though out the construction documents. If a discrepancy exists the specifications shall prevail.

1 FURNISHING PLAN
SCALE: 1/4"=1'-0"

TO GO SEATING
BENCH SEATING
(1 PER 24")
TOTAL TO GO SEATING

TYPES
BAR DINING
BARSTOOLS
TWO TOP TABLES
FOUR TOP BOOTHS
SIX TOP BOOTHS
TOTAL BAR SEATING

DINING
TWO TOP BANQ.
FOUR TOP BANQ
FOUR TOP TABLES
SIX TOP TABLES
TWO TOP BOOTHS
FOUR TOP BOOTHS
SIX TOP BOOTHS
TOTAL DINING SEATING
TOTAL CAPACITY

TYPES
SINGLE
TWO TOPS
FOUR TOPS
SIX TOPS
TOTAL CAPACITY
GRAND TOTAL
MAX. CAPACITY
(MAXIMUM CAPACITY ALL OUT TABLES)

FUR

CODE	
30SB	30" SINGL
30DB	30" DOUB
48SB	48" SINGL
48DB	48" DOUB
42-30DB	42" 30" D
62-50DB	62-57 48"
61CB	48" WIDH CIRCULAI
24TB	24" (WIDT
18SWB	18" (WIDT
24SWB	24" (WIDT
2TC	2 TOP C
4TC	4 TOP C
4TCD	4 - TOP C
4TFP	4 TOP PE
4THC	4 TOP PE
2TFP	2 TOP PE
2TP	2 TOP PE
6TPCD	6 TOP C BOOTH TA
6TP	6 TOP PE
2TBT	BAR TABL
F1	DINING C
F2	BAR STOC
HCS	HIGH CHA
BS	BOOSTER
CHP	OFFICE C
OP4	OUTDOOR
OP3	ASH URN- EXPANSIC
EXTFOP	

1. ALL FURNISHINGS SHOW GENERAL CONTRACTOR TO SHOWN ON DRAWINGS
2. SCHEDULE DELIVERY AN INTERNATIONAL AT 303-846

REFER TO B1.2 FOR TV POWER
REFER TO SHEET PM-1 FOR FU
*4-6 NOT SHOWN ON PLAN.

2 FURNISH
SCALE: NONE

1. HOST COUNTER SEE
2. HORIZONTAL LOUVER
3. BAR CABINETS COUN
4. POS COUNTER MILL
5. GLASS DIVIDER - SEE
6. LAVATORY COUNTER
7. BRASS SERVICE RAIL
8. BAR COUNTER SEE
9. SOL PEDESTAL SEE M
10. OFFICE COUNTER SE
11. RECESSED SCHEDULE
12. TV (N.I.C.) SEE DETAIL
13. MENU DROP BOX SE PROVIDE 5 PER PLAN PROVIDE (4) COASTE
14. MOUNT ASH URN TO CONC W EPOXY GR
15. EXPO COLUMN TREA
16. BAR COLUMN TREAT
17. CORE DRILLED TABLE DIMENSIONS
18. NEON BURGER SIGN -
19. BLADE SIGN N.I.C
20. TO-GO SIGN N.I.C

3 KEYED I
SCALE: NONE

JAN 2 3 2004