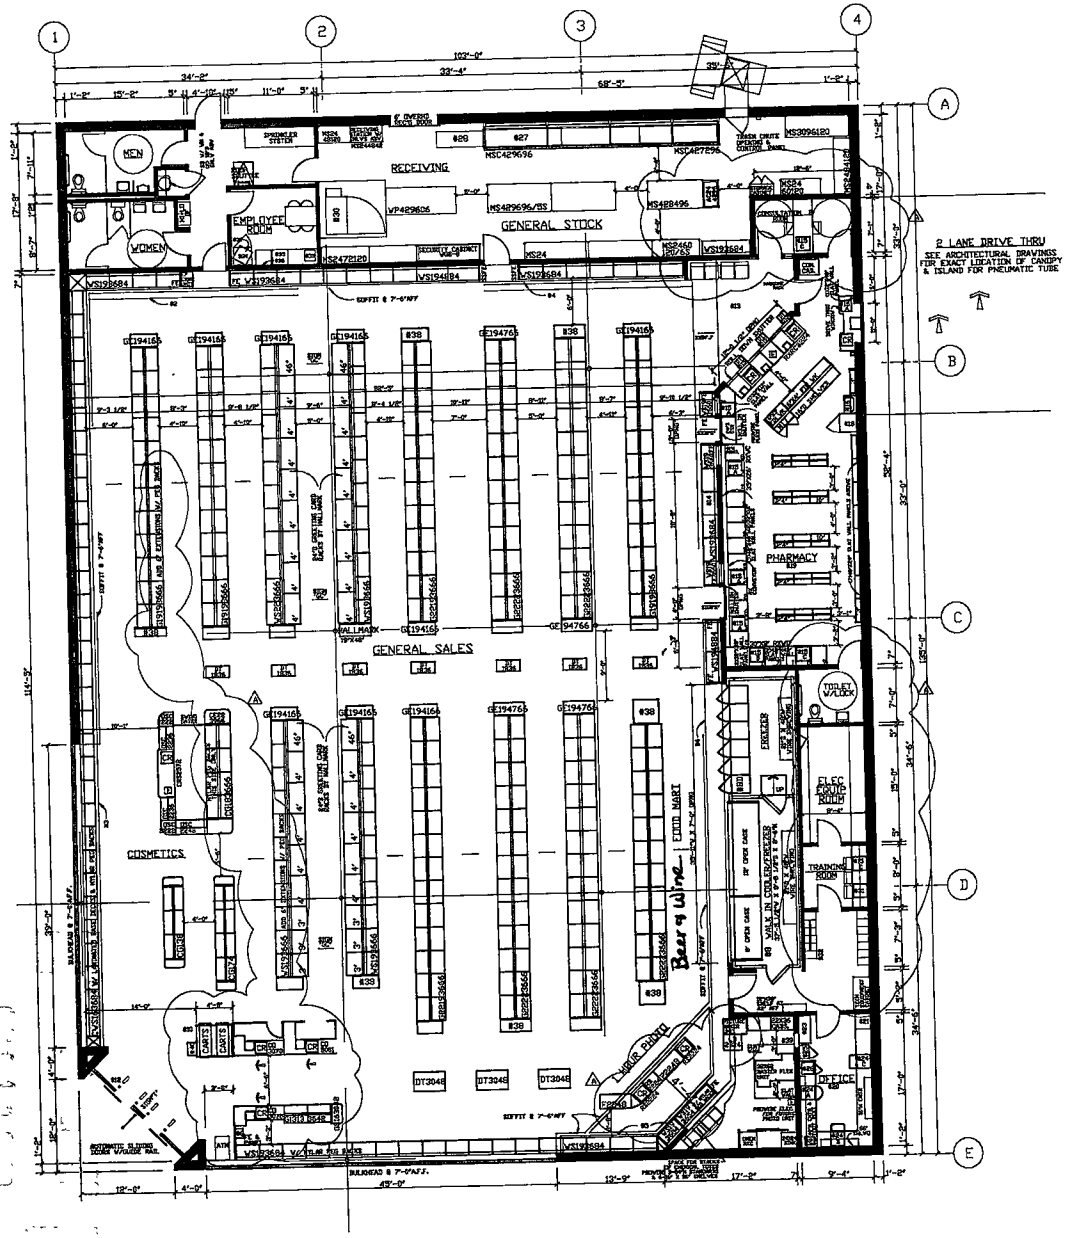

SIGN "T" STORE HOURS SIGN
SIGN "GC" GREETING CARDS
SIGN "SB" SAN BRUNO CHECKOUT LANE #
SIGN "N" SAN BRUNO PHOTO

PHARMACY DEPARTMENT:
REFER TO FIXTURE PLAN FOR REQUIRED SIGNS

SIGN "J" PICK UP PRESCRIPTIONS
SIGN "K" DRIP OFF PRESCRIPTIONS
SIGN "O" CONSULTATION WINDOW
SIGN "TX" T.A.S.

ATTACH SIGNS TO UNDERSIDE OF SOFFIT. REFER TO FIXTURE PLAN FOR SIGN LOCATION. PROVIDE (2) HOLLOW WALL ANCHORS PER SIGN. SCREW THREADED EYEBOLTS INTO ANCHOR. HANG SIGNS FROM EYEBOLTS WITH "S" HOOKS.

GENERAL NOTES

GENERAL SALES AREA:
1. SEE PROJECT DATA FOR FIXTURE MANUFACTURER; CHECKOUT COUNTERS ARE 34"H UNLESS OTHERWISE NOTED
2. SECURITY MIRROR ON SOFFIT OF REAR WALL.
3. COSMETIC CORNICE
4. PLASTIC 7" CORNICE SPECIFIED ON THIS DRAWING TO BE SOFFIT MOUNTED.
5. PHOTO CORNICE
6. CANDY SCALE SHELF
7. MASTER-BILT REACH-IN COOLERS (78.5"H) PROVIDE 3" AIR SPACE BEHIND
   A. ___ 2 DR MED. TEMP. BMG-80; 84"W X 34.5"D
   B. ___ 3 DR MED. TEMP. BLG-80; 84"W X 34.5"D
   C. ___ 2 DR LOW TEMP. BMG-82; 84"W X 34.5"D
   D. ___ 3 DR MED. TEMP. BLG-82; 84"W X 34.5"D
   E. ___ 2 DR LOW TEMP. BMG-82; 84"W X 34.5"D
   F. ___ 2 DR BACK-UP TLS-52; 56"W X 34.5"D
   VINC CLR VHB-5500 78"W X 30"D X 76"H
8. MASTER-BILT WALK-IN COOLER: PROVIDE #1808 COOLMASTER DOORS
   ____ 26 3/4" X 73" EACH AND
   ____ 6 #1808 FREEZEMASTER DOORS
   A. ___ 26 3/8" X 73" EACH BY ANTHONY
   DOORS> FOR EACH DOOR PROVIDE
   (7) ___ "D REV-O-FLOW GRAVITY SHELVES; UPPER (5) WITH SLIDES AND LOWER (2) WITH ROLLERS COMPLETE WITH UPRIGHTS.
   B. ___ DOORS> FOR EACH DOOR PROVIDE
   (7) 26"D ANTHONY WIRE SHELVES AND (4) 84" POSTS.
   C. ___ DOORS> "D ROLLER CONVEYOR AT FLOOR LEVEL
   D. 6 DOORS> FOR EACH DOOR PROVIDE
   (2) 27"D ANTHONY SHELVES
   E. ___ DOORS> FOR EACH DOOR PROVIDE
   (2) 27"D ANTHONY SHELVES AND (4) 36"D MERCHANDISER SHELVES
   F. ___ DOORS> "D DOUBLE DECK ROLLER CONVEYOR
   G. ___ DOORS> FOR EACH DOOR PROVIDE (2) MOBILE ICE MERCHANDISERS
9. ICE CHEST BY VENDOR APPROX 50 X 34 X 78
10. RAILINGS TO BE 40"H DOUBLE LINE RAILS W/ DISPLAY PLATFORM ABOVE
11. FREE STANDING CHECKOUTS TO HAVE A GATE AND 24"H SIDE SCREEN. PROVIDE A 6"H BLACK VINYL BASE AT ALL CHECKOUTS
12. ELECTRONIC ARTICLE SURVEILLANCE SYSTEM

PHARMACY DEPARTMENT:
13. RX WAITING ROOM W/ 4"H LAMINATE WAINSCOT GLAMORATE BY FIXTURE MANUFACTURER)
   (7) SEATS
   (3) TABLE LAMP (WHEN SHOWN)
   (1) MAGAZINE RACK; LOCATE AT 42" AFF
   (2) PIECES OF ARTWORK 22X25 (SEE INTERIOR ELEVATION FOR LOCATION)
14. FIXED GLASS PANEL OPENINGS (SEE ARCH DWGS)
15. COMPUTER TERMINAL
   15a INTERCOM PLUS TERMINAL
   15b INTERCOM TERMINAL
   15c TRAINING TERMINAL
16. RX SINK AND CABINET
17. OXX CABINET
18. RX REFRIGERATOR
19. PROVIDE A CARPETED FLOOR WITH A RUBBER RUNNER. RX UNDERCOUNTER INSERTS>
   #1 - RX 3 DRAWER FILE INSERT
   #2 - RX 4 DRAWER FILE INSERT
   #3 - RX OPEN INSERT
   #4 - RX SHELF INSERT
   #5 - RX PRINTER CABINET
   #6 - RX 5 DRAWER FILE INSERT
   #7 - RX OPEN INSERT W/ CPU SHELF
   #8 - RX WILL CALL CABINET
   #9 - RX 13 DRAWER FILE CABINET

OFFICE:
20. PROVIDE TILED FLOOR & VINYL WALLCOVERING
21. UNDER COUNTER SHELF UNIT
22. COMPUTER PRINTER
23. LATERAL FILE
24. ADMINISTRATION TERMINAL
   24a PICK TERMINAL
   24b AS400 TERMINAL
   24c STAFFWORKS TERMINAL
25. TILL LOCKER
26. SAFE

STOCKROOM:
27. GRAVITY CONVEYOR
28. NEST-A-FLEX CONVEYOR
29. ROLLER CONVEYOR
30. BALER

EMPLYEE ROOM
31. TV & VCR (IN TRAINING ROOM)
32. EMPLOYEE LOCKERS (1) 7"W & (3) 6"W X 18"D
33. 8'-9"W X 2'D EMPLOYEE COUNTER W/ CABINET
34. EMPLOYEE ROOM REFRIGERATOR
35. EMPLOYEE ROOM SINK (IN COUNTER)
36. 5'-0" MIRROR ON WALL ABOVE COUNTER

MISC:
37. (1) ELECTRICAL OUTLET FOR FUTURE USE
38. VENDOR RACKS> REMOVE BASE DECK & SKIRTS END PANEL TO REMAIN
39. PROVIDE OPENING FOR ONE WAY GLASS (SEE INTERIOR ELEVATION FOR LOCATION)
40. NEWSPAPER RACK BY VENDOR

OPEN 24 HOURS

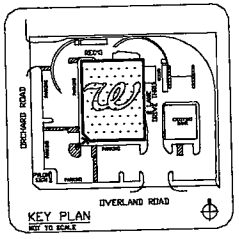

FOR REFERENCE ONLY! SEE CONTRACT DOCUMENTS FOR DETAILED SITE PLAN

EXECUTIVE APPROVAL		DATE
EXEC. VICE PRESIDENT DRUG STORE OPERATIONS		
SR. VICE PRESIDENT FACILITIES DEVELOPMENT	W.A.SHIEL	8.19.98
VICE PRESIDENT DRUG STORE OPERATIONS		
SR. MANAGER PLANNING & DESIGN	J.MARK	8.19.98

PROTOTYPE

FIXTURE LEGEND	
G 18 18 36 66 = GONDOLA D. V. H. (EACH SIDE)	ALL OTHER FIXTURES ARE TYPICALLY CALLED OUT DEPTH BY WIDTH. EX:
GE 18 39 66 = GONDOLA D. V. H. END	DT 30 48 DISPLAY D. V. TABLE
WS 18 36 84 = WALL SHLV D. V. H.	

*NOTE: DIMENSIONS DO NOT INCLUDE STANDARDS, WOOD GROUNDS OR FINISHED END PANELS

NEW LOCATION	☒	PHARMACY	☒	BEER	☐
NEW LOCATION EXISTING BLDG.	☐	LIQUOR	☐	SECURITY	☐
REMODEL	☐	1 HOUR PHOTO	☒	24 HOUR STORE	☒

SQUARE FOOT AREA SUMMARY

DEPARTMENT		SALES	STOCK	SERVICE	TOTAL EXIST'G	TOTAL NEW
GEN SALES	EXIST					
	NEW	9057	1522	1279		11858
LIQ.	EXIST					
	NEW					
BEER	EXIST					
	NEW					
1 HR PHOTO	EXIST					
	NEW	225				225
BSMT.	EXIST					
	NEW					
MERC. ANDE	EXIST					
	NEW					
RX WAIT'G	EXIST					
	NEW	1122				1122
FOOD MART	EXIST					
	NEW	700				700
TOTAL EXIST						
TOTAL NEW		11104	1522	1279		13905

TOTAL AREA FIRST FLOOR 13905 SQ. FT.
TOTAL AREA OTHER LEVELS 0 SQ. FT.
GROSS AREA INCLUDING ALL DEPARTMENTS AND ALL LEVELS 13905 SQ. FT.
RX SHELVING LINEAL FEET 100 LIN. FT.
RX SQUARE FOOT AREA 799 SQ. FT.

FIXTURE MANUFACTURER

KIECHLER/ MYERS	☐	MADIX/ MYERS	☐	LIZIER/ MYERS	☒

REVISIONS

NO.	DATE	BY	DESCRIPTION	CONST
1	6.10.99	JAL	ADD CONSULTATION ROOM TO PHARMACY ABOVE, RX WALLS ADJUST STOCK AND SERVICE ACCORDINGLY. SHIFT ELECTRICAL ROOM AND TRAINING ROOM IN GENERAL ADD VENDOR RACK REVISE EXTENSION HEIGHT FROM 7' TO 5' REVISE GONDOLA & GONDOLA END HEIGHT IN COOLSLAND TO 66"H - IN PHOTO ADD P2248 AND LIBRA ADJUST ACCORDINGLY ADD 54"H FIXTURING , ADD NEW CHECKOUTS	

CERTIFICATION AND SEAL

I HEREBY CERTIFY THAT THIS PLAN AND SPECIFICATION WAS PREPARED BY ME OR UNDER MY DIRECT SUPERVISION AND THAT I AM A DULY REGISTERED ARCHITECT OR ENGINEER UNDER THE LAWS OF THE STATE OF IDAHO AS SIGNIFIED BY MY HAND AND SEAL.

PROJECT NAME

(NEC) ORCHARD AND OVERLAND
BOISE, IDAHO

DRAWING TITLE

FIXTURE PLAN

DATED 8.12.98	STORE NO. 056-05185	DRAWING NO. D1
DRAWN BY: JLONGANO	SCALE: 1/8"=1'-0"	
CADD PLOT: F05185D105	RELEASED TO CONSTRUCTION	OF DWGS.
WORD PLOT: F05185D105		