Store 193

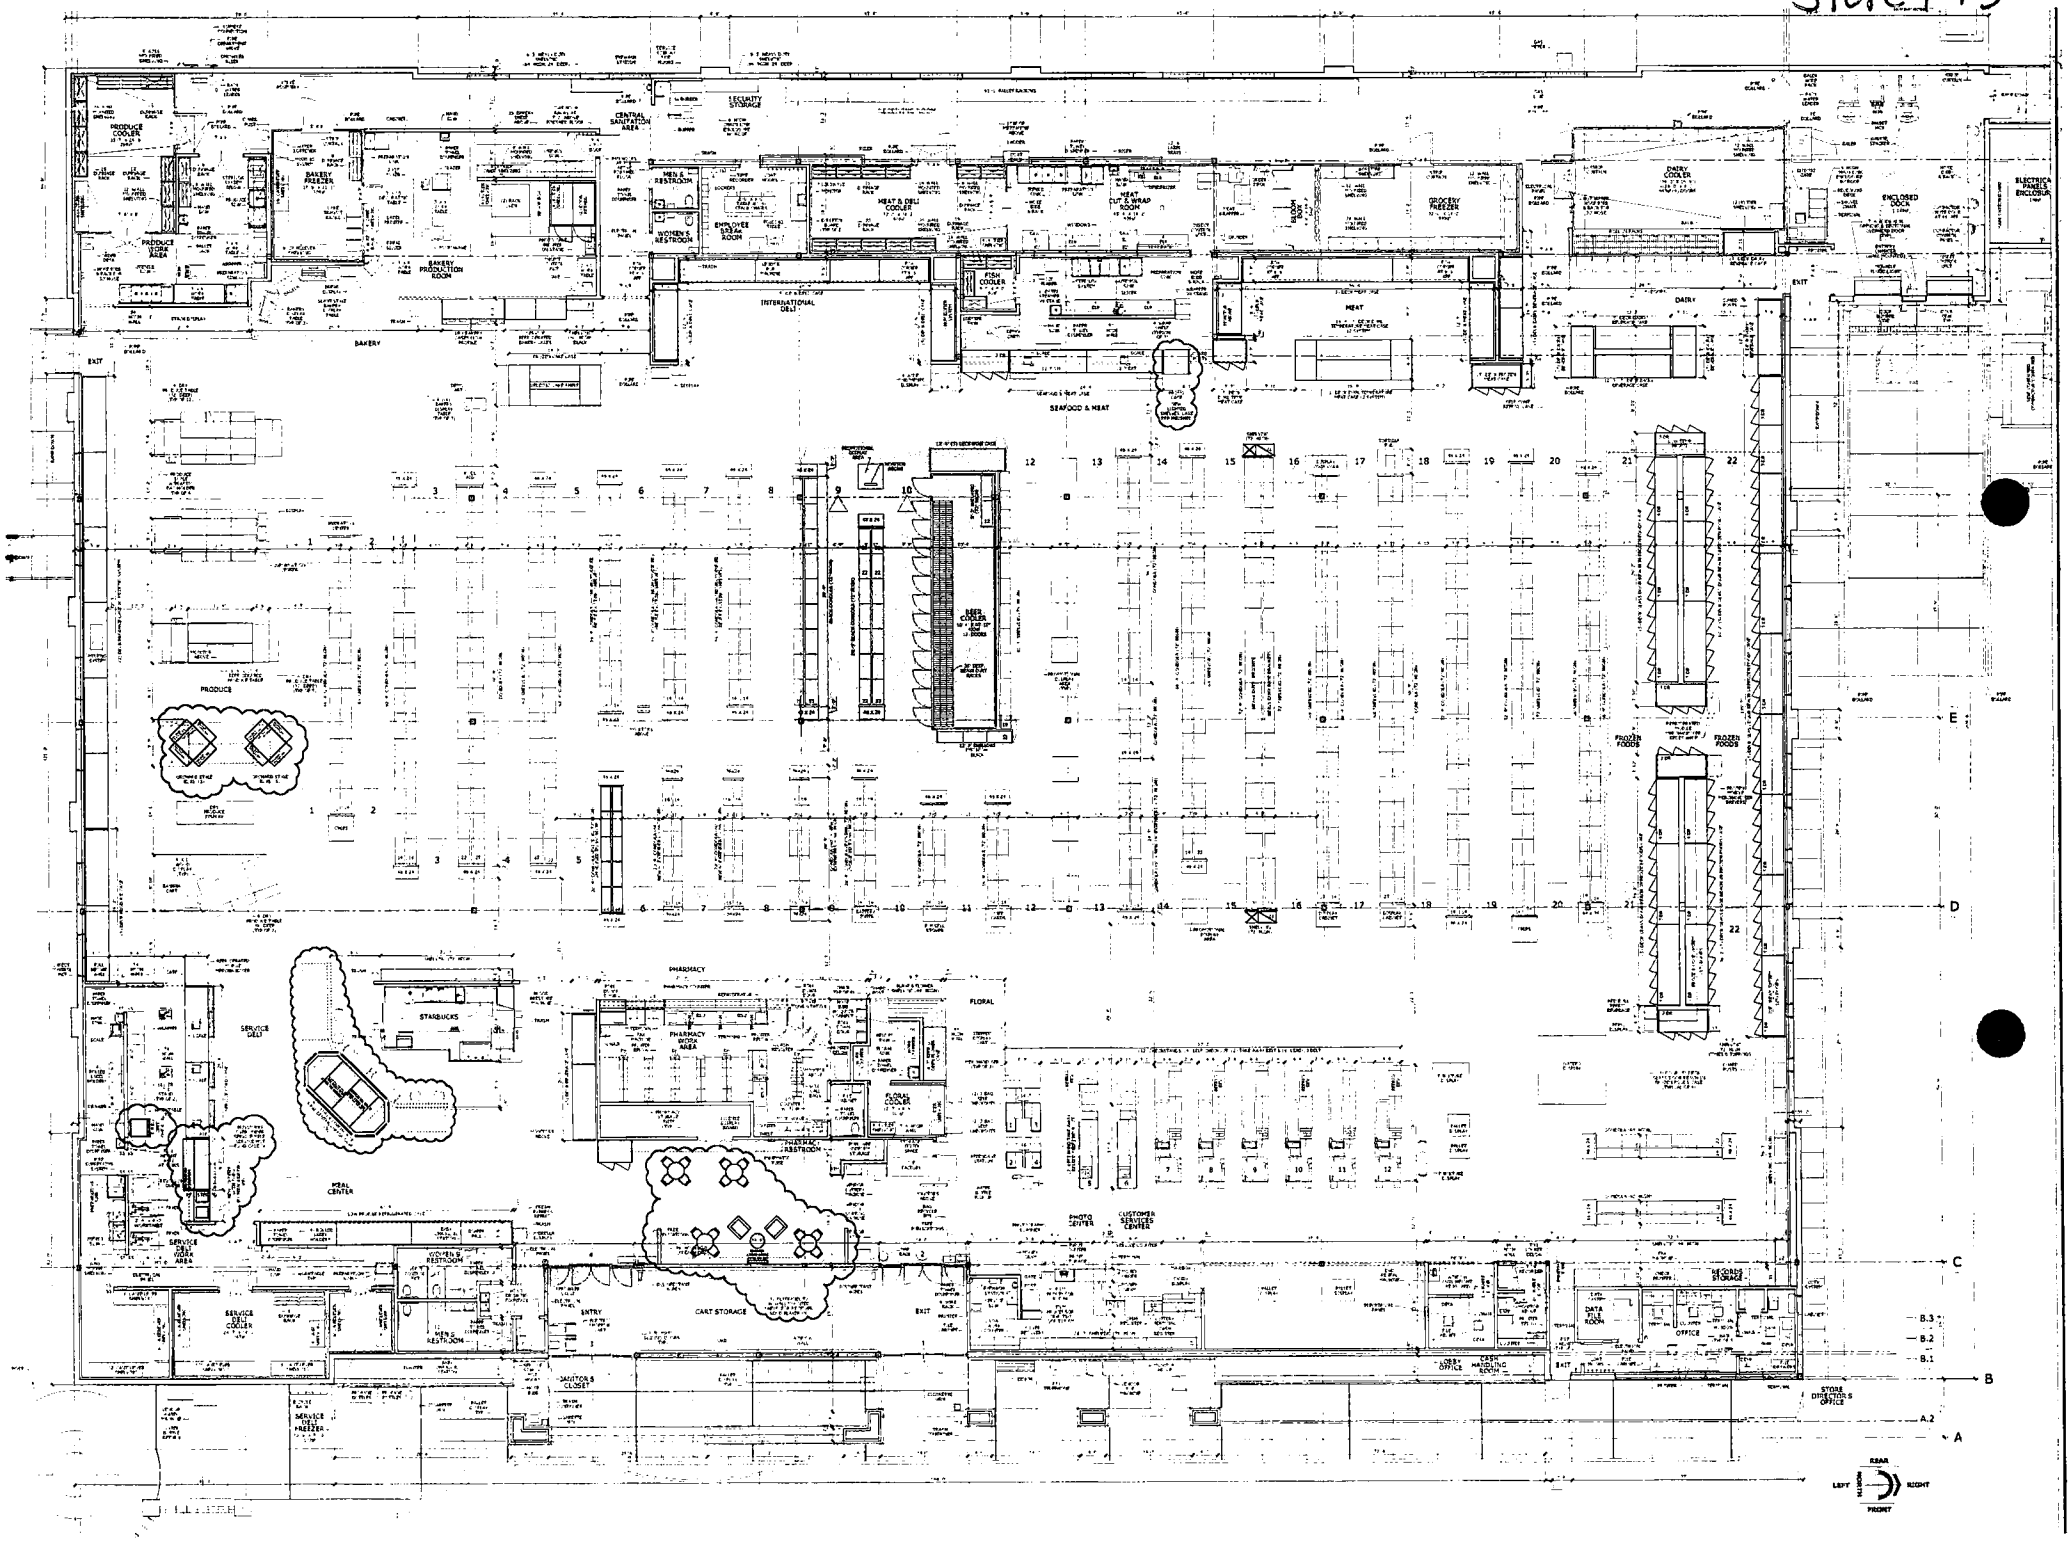
PRODUCE COOLER
BAKERY FREEZER
PRODUCE STORE AREA
BAKERY PRODUCTION ROOM
BAKERY
CENTRAL SANITATION AREA
LEGALITY STORAGE
MEN'S RESTROOM
WOMEN'S RESTROOM
EMPLOYEE BREAK ROOM
MEAT & DELI COOLER
INTERNATIONAL DELI
FISH COOLER
SEAFOOD & MEAT
MEAT CUT & WRAP ROOM
GROCERY FREEZER
MEAT
DAIRY COOLER
ENCLOSED DOCK
ELECTRICAL PANELS ENCLOSURE
DAIRY
EXIT
BEER COOLER
PRODUCE
FROZEN FOODS
FROZEN FOODS
PHARMACY
FLORAL
STARBUCKS
SERVICE DELI
PHARMACY WORK AREA
FLORAL COOLER
PHARMA RESTROOM
MEAL CENTER
PHOTO CENTER
CUSTOMER SERVICES CENTER
SERVICE DELI WORK AREA
WOMEN'S RESTROOM
MEN'S RESTROOM
ENTRY
CART STORAGE
EXIT
MEDICAL STORAGE
DATA FILE ROOM
OFFICE
SERVICE DELI COOLER
SERVICE DELI FREEZER
JANITOR'S CLOSET
OBSY OFFICE
CASH HANDLING ROOM
STORE DIRECTOR'S OFFICE
REAR
LEFT
RIGHT
FRONT