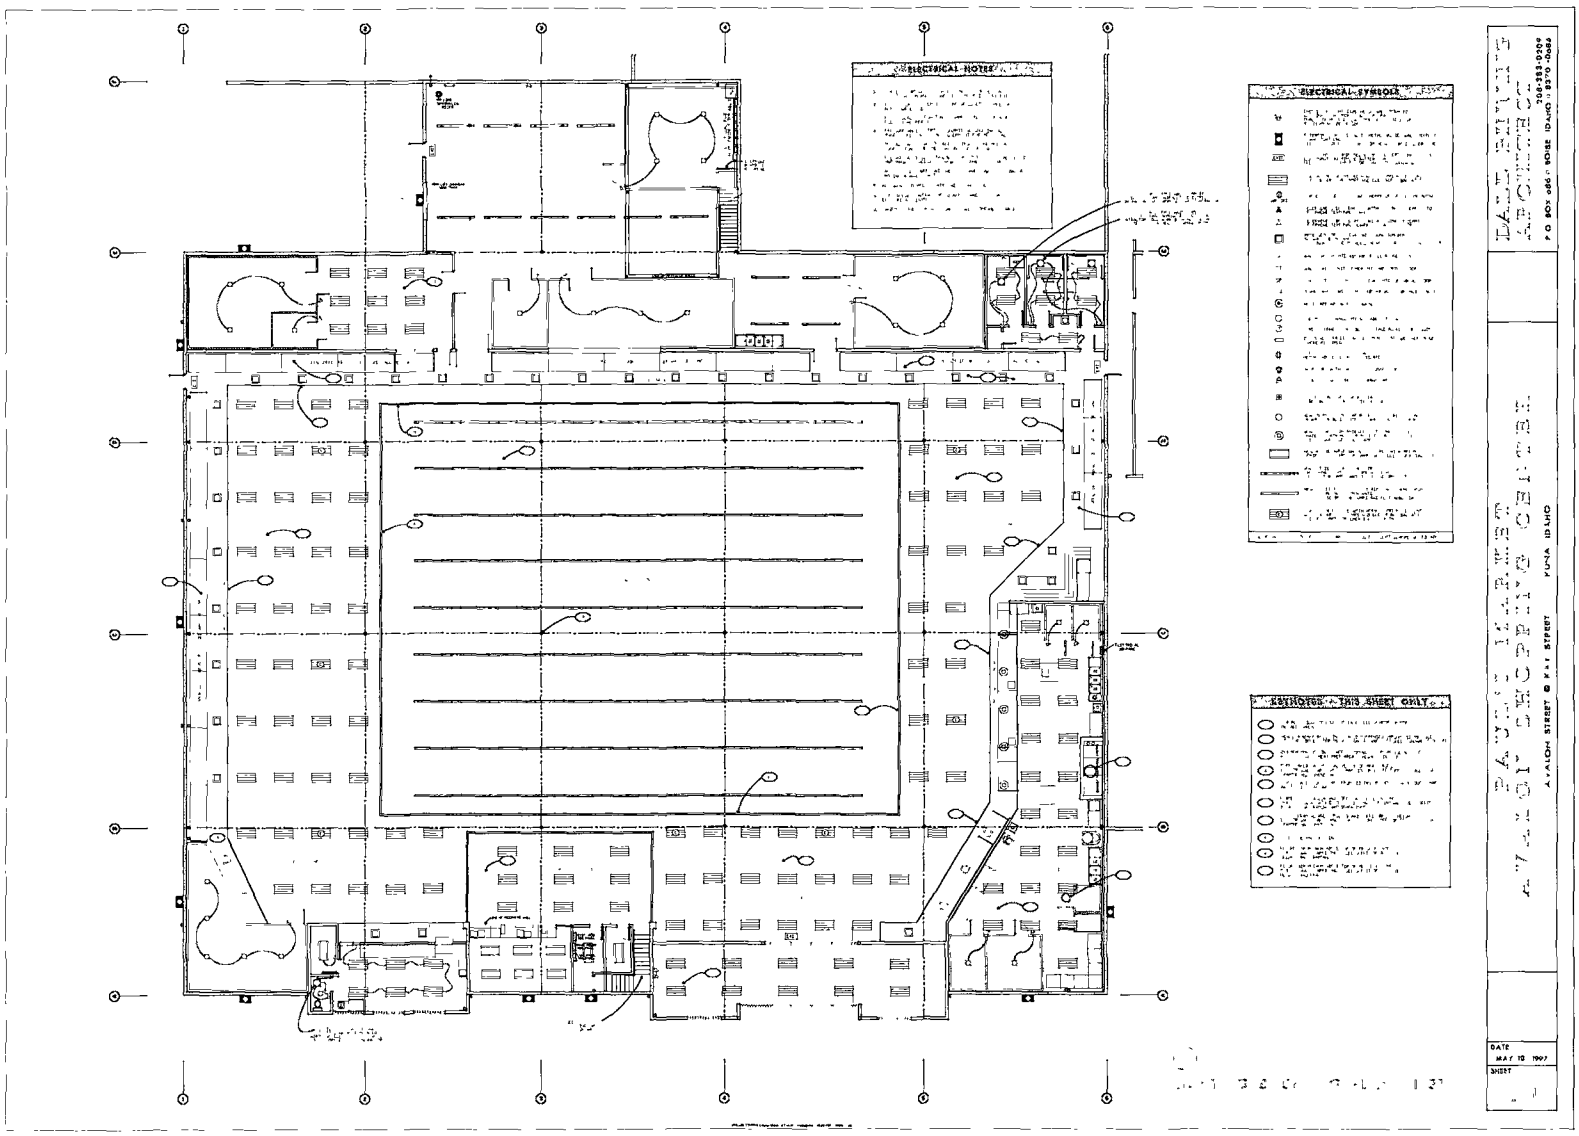


RECEIVED
MAR 23 2016
IDAHO STATE POLICE
ALCOHOL BEVERAGE CONTROL

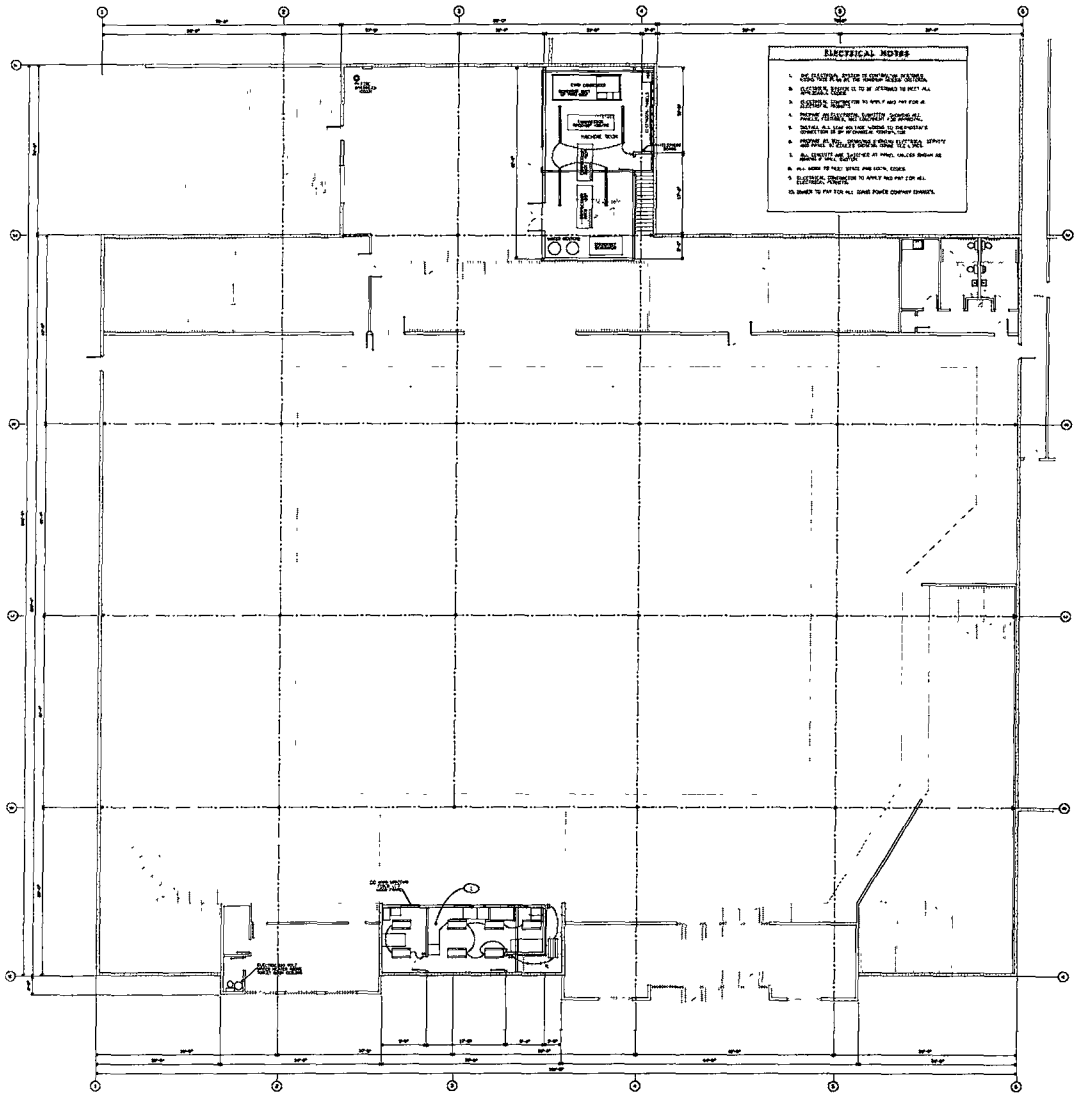

ELECTRICAL NOTES

ELECTRICAL SYMBOLS

MEZZANINE LIGHTING PLAN 1/8"

DALE EHRING ARCHITECT
P.O. BOX 484 - BOISE IDAHO 83701-0484
208-343-0200

PAULS MARKET
AVALON SECURITY CENTER
AVALON STREET @ RAY STREET • UNA IDAHO

DATE: MAY 15 1997
SHEET: E 2

RECEIVED
MAR 23 2016
IDAHO STATE POLICE
ALCOHOL BEVERAGE CONTROL