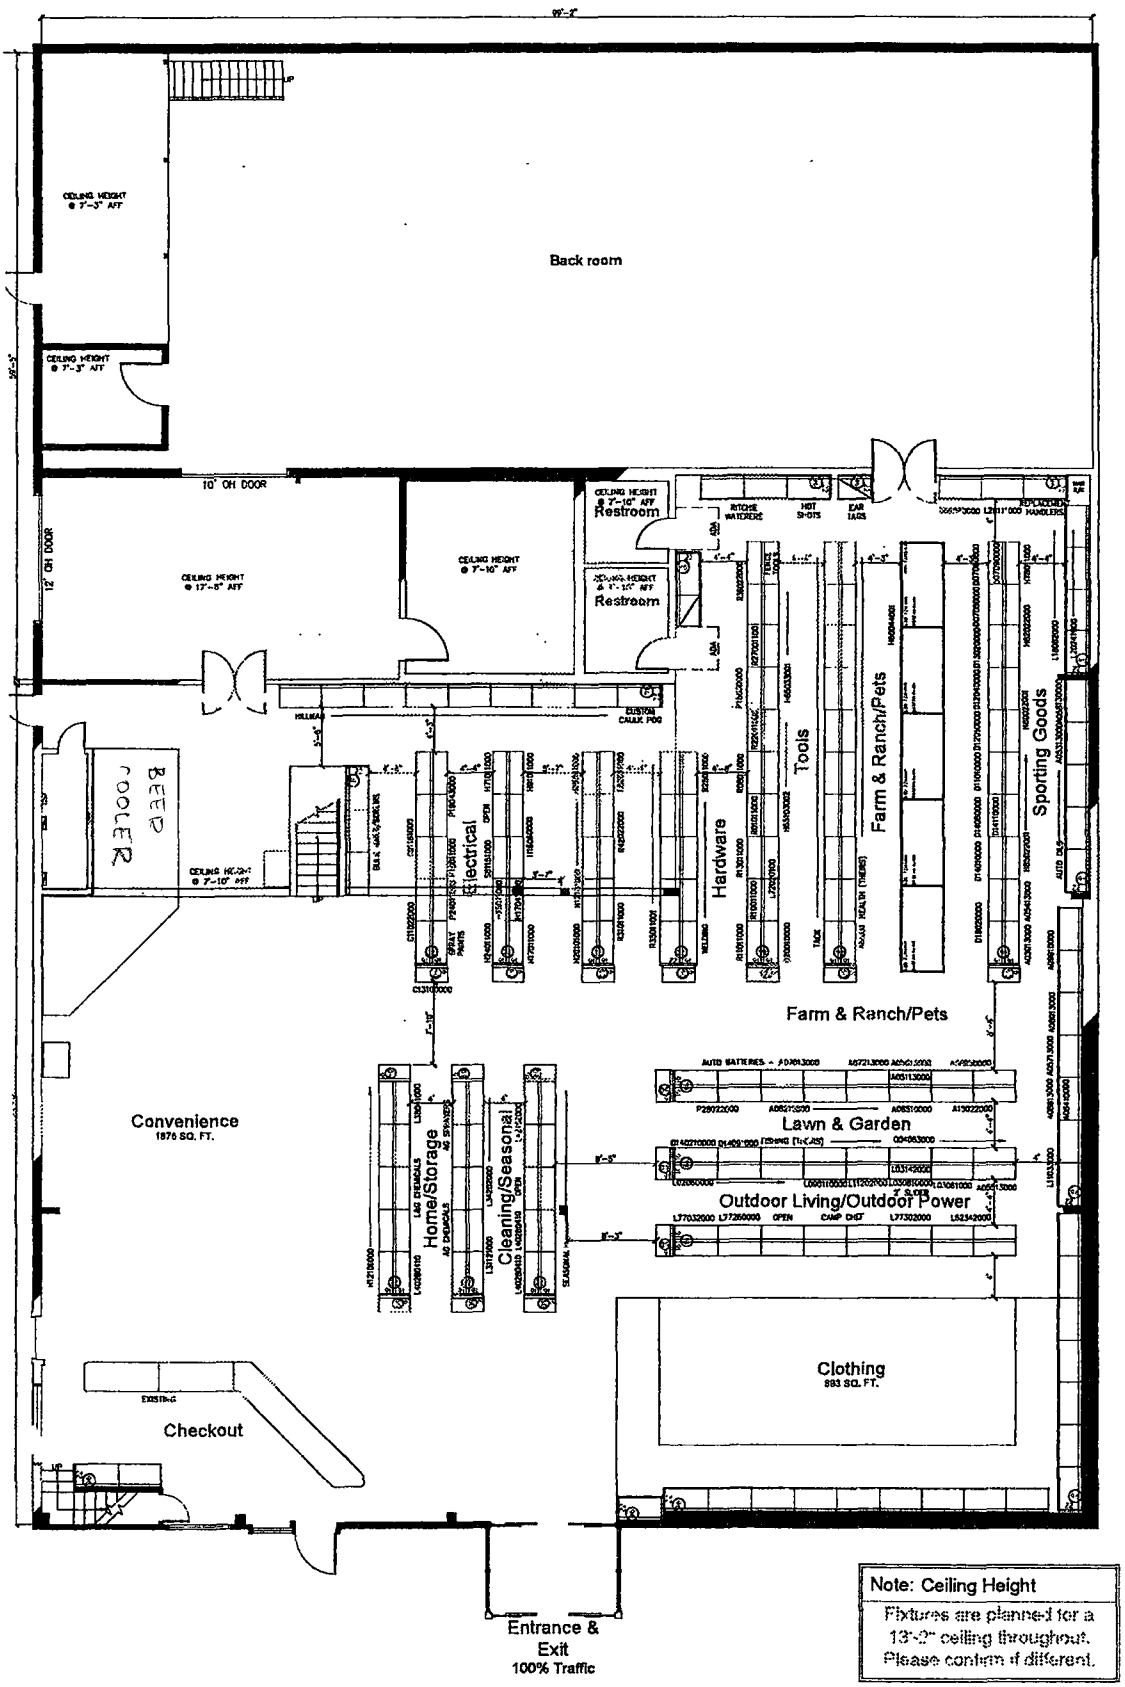

Note: Ceiling Height
Fixtures are planned for a 13'-2" ceiling throughout. Please confirm if different.

Floor Plan
Valley Wide
Cooperative

License # 2721
Premise # 2M-56
Rupert ID location

RECEIVED
JUL 21 2016
IDAHO STATE POLICE
ALCOHOL BEVERAGE CONTROL