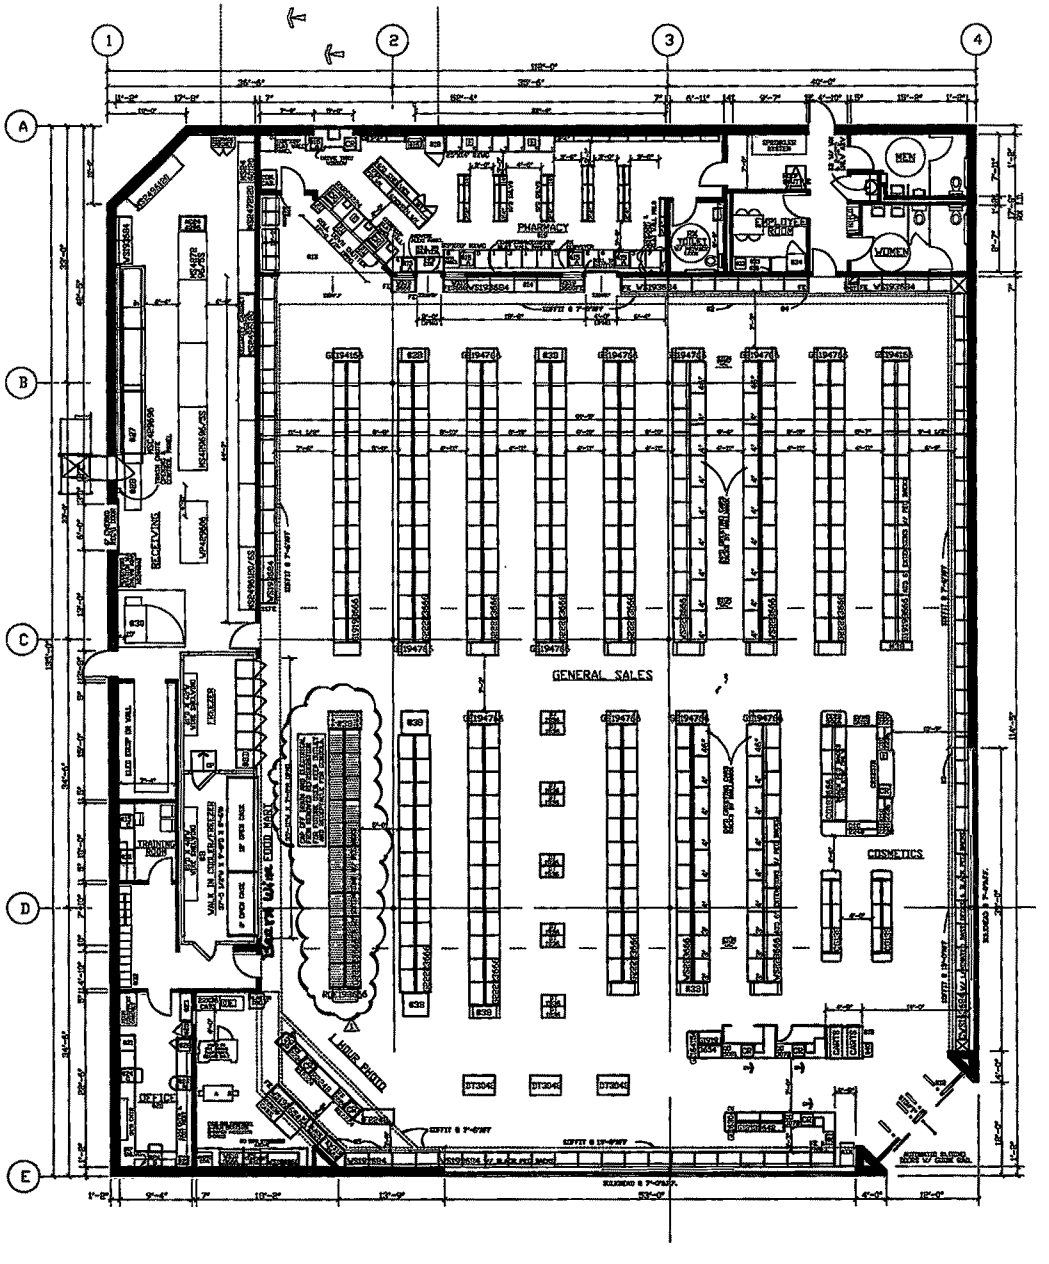

SIGN "SB" SAN BRUNO CHECKOUT LANE 6

SIGN "N" SAN BRUNO PHOTO

PHARMACY DEPARTMENT:
REFER TO FIXTURE PLAN FOR REQUIRED SIGNS

SIGN "J" PICK UP PRESCRIPTIONS

SIGN "K" DROP OFF PRESCRIPTIONS

SIGN "O" CONSULTATION WINDOW

SIGN "TX" T.A.S.

ATTACH SIGNS TO UNDERSIDE OF SOFFIT. REFER TO FIXTURE PLAN FOR SIGN LOCATION. PROVIDE (2) HOLLOW WALL ANCHORS PER SIGN. SCREW THREADED EYEBOLT INTO ANCHOR. HANG SIGNS FROM EYEBOLTS WITH "S" HOOKS.

GENERAL NOTES

GENERAL SALES AREA:
1. SEE PROJECT DATA FOR FIXTURE MANUFACTURER; CHECKOUT COUNTERS ARE 34"H UNLESS OTHERWISE NOTED.
2. SECURITY MIRROR IN SOFFIT OF REAR WALL COSMETIC CORNER.
3. PLASTIC "C" CHANGE SPECIFIED ON THIS DRAWING TO BE SOFFIT MOUNTED.
4. PHOTO CORNER.
5. CANDY SHELF SHELF
7. MASTER-BILT GRAB-IN REFRIGERATION:
PROVIDE 2" AIR SPACE BETWEEN COOLERS AND FREEZERS.
OPEN FRONT, MED TEMP COOLERS
ADD 2" AT EACH END, FOR END PANELS)
A. 1 RD-36; 6'-0"W X 4E 7/8"D
B. 2 RD-36; 8'-0"W X 4E 7/8"D
MODEL RD, DOUBLE REACH-IN FREEZERS
ADD 2" AT EACH END FOR END PANELS)
C. 1 RD-3-24; 10'-1 3/4"W X 3E 3/8"D
8. MASTER-BILT WALK-IN COOLER PROVIDE
___ HIDDEN COOL MASTER HOODS
28 3/4" X 73" EACH AND
6 HIDDEN FREEZMASTER HOODS
28 3/8" X 73" EACH BY ANTHONY.
A. ___ DOORS FOR EACH BEER PROVIDE (7) REV-O-FLOW GRAVITY SHELVES, UPPER (5) WITH GLIDES AND LOWER (2) WITH ROLLERS CONCRETE WITH UPRIGHTS.
B. ___ DOORS FOR EACH BEER PROVIDE (7) 60"D ANTHONY WIRE SHELVES AND (4) 84" POSTS.
C. ___ DOORS - (1) ROLLER CONVEYOR AT FLOOR LEVEL.
D. 6 DOORS FOR EACH BEER PROVIDE (6) 27"D ANTHONY SHELVES
E. ___ DOORS FOR EACH BEER PROVIDE (2) 27"D ANTHONY SHELVES AND (4) 36"D MERCHANDISER SHELVES
F. ___ DOORS - (1) MOBILE DECK ROLLER CONVEYOR
G. ___ DOORS FOR EACH BEER PROVIDE (2) MOBILE DECK MERCHANDISERS
9. ICE CREAM BY VENDOR APPROX. 30 X 24 X 78
10. RAILINGS TO BE 42"H DOUBLE LINE RAILS W/ DISPLAY PLATFORM ABOVE.
11. FINE STANDING CHOCOLATE TO HAVE A GATE AND 34"H SIDE SCREEN. PROVIDE A 6"H PLANK VINYL BASE AT ALL CHECKOUTS.
12. ELECTRONIC ARTICLE SURVEILLANCE SYSTEM

PHARMACY DEPARTMENT:
13. RX VANITORY SIDES W/ 4"H LAMINATE WAINSCOT
GLAMINATE BY FIXTURE MANUFACTURER
(3) SIDE WALL TABLES
(3) SIDE LAMP TABLES
1 INDIVIDUAL LAMP SHOWN
(3) MAGAZINE RACKS LOCATE AT 48" AFF
(3) PIECE OF ANTHONY'S WIRE RACK.
INTERIOR ELEVATION FOR LOCATIONS
14. FIXED GLASS PANEL DIVIDER (SEE ARCH DWGS)
15. COMPUTER TERMINAL:
19a INTERPLUS TERMINAL
19b INTERCOM TERMINAL
19c TELEPHONE TERMINAL
16. RX SINK AND CABINET
17. RX CASHIER
18. RX REFRIGERATOR
19. PROVIDE A CARPETED FLOOR WITH A RUBBER BUMPER IN UNDERCOUNTER INSERTS.
R1 - RX 3 DRAWER VIAL INSERT
R2 - RX 3 DRAWER FILE INSERT
R3 - RX OPEN INSERT
R4 - RX PROVISIONS COUNTER UNIT
R5 - RX 3 DRAWER CABINET
R6 - RX 3 DRAWER FILE INSERT
R7 - RX OPEN INSERT W/ CAT SHELF
R8 - RX WALL CALL CABINET
R9 - RX 13 DRAWER FILE CABINET

OFFICE:
20. PROVIDE TILED FLOOR & VINYL WALLCOVERING
21. DESK COUNTER SHELF UNIT
22. DROP COUNTER
23. LATERAL FILE
24. ADMINISTRATION TERMINAL
24a POS TERMINAL
24b OPEN TERMINAL
24c STAFFWORKS TERMINAL
25. TILL LOCKER
26. SAFE

STOCKROOM:
27. GRAVITY CONVEYOR
28. REST-A-FLEX CONVEYOR
29. POWER ROLLER CONVEYOR
30. SALES

EMPLOYEE ROOM:
31. TV & VCR ON TRAINING ROOM
32. EMPLOYEE LOCKERS (3) 12"W X 12"D X 6'-0" X 18"D
33. EMPLOYEE ROOM REFRIGERATOR
34. EMPLOYEE ROOM SINK ON COUNTERS
35. 7'-0" MIRROR ON WALL ABOVE COUNTER

MISC:
37. (1) ELECTRICAL OUTLET FOR FUTURE USE
38. WAGON RACKS: REMOVE BASE DECK & SHOES; END PANELS TO REMAIN
39. PROVIDE OPENING FOR ONE WAY GLASS (SEE INTERIOR ELEVATION FOR LOCATION)
40. NEWSPAPER RACK BY VENDOR

REMODEL LEGEND

- RESET
- NEW
- EXISTING

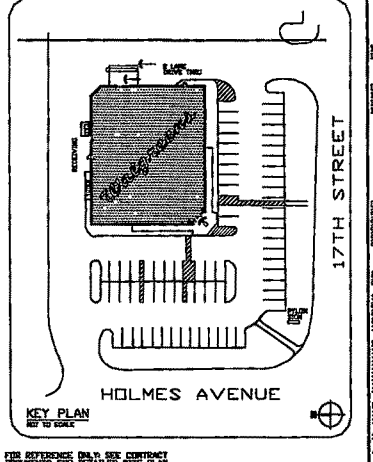

FOR REFERENCE ONLY; SEE CONTRACT DOCUMENTS FOR DETAILED SITE PLAN

EXECUTIVE APPROVAL		DATE
EXEC. VICE PRESIDENT DRUG STORE OPERATIONS		
SR. VICE PRESIDENT FACILITIES DEVELOPMENT		
SR. VICE PRESIDENT DRUG STORE OPERATIONS		
SR. MANAGER PLANNING & DESIGN		

FIXTURE LEGEND

G 18 18 36 66 = GONDOLA D. W. H. (EACH SIDE)	ALL OTHER FIXTURES ARE TYPICALLY CALLED OUT BY DEPTH BY WIDTH. EG
GE 18 39 66 = GONDOLA D. W. H. END	DT 30 48 DISPLAY D. W. TABLE
WS 18 36 84 = WALL D. W. H. SHLV.	

WIRES NOT INCLUDE STANDARDS, WOOD GROUNDS OR FINISHED END PANELS

REV LOCATION EXISTS BLDG.	☐	PHARMACY	☒
REV LOCATION EXISTS BLDG.	☐	LIQUOR	☐
REMODEL	☐	1 HOUR PHOTO	☒
		SEAFOOD	☐
		SECURITY	☐
		24 HOUR STORE	☐

SQUARE FOOT AREA SUMMARY

DEPARTMENT		SALES	STOCK	SERVICE	TOTAL EXIST'G	TOTAL NEW
GEN SALES	EXIST					
	NEW	9686	1634	1213		12533
LIQ.	EXIST					
	NEW					
BEER	EXIST					
	NEW					
1 HR PHOTO	EXIST					
	NEW	435				435
BSMT.	EXIST					
	NEW					
2ND FLOOR	EXIST					
	NEW					
RX & WAITG	EXIST					
	NEW	1252				1252
FOOD MART	EXIST					
	NEW	900				900
TOTAL EXIST						
TOTAL NEW		12223	1634	1213		15070

TOTAL AREA: FIRST FLOOR 15070 SQ. FT.

TOTAL AREA: OTHER LEVELS 0 SQ. FT.

GROSS AREA INCLUDING ALL DEPARTMENTS AND ALL LEVELS 15070 SQ. FT.

RX SHELVING LINEAL FEET 93 LIN. FT.

RX SQUARE FOOT AREA 1017 SQ. FT.

FIXTURE MANUFACTURER

KIECHLER/ HYERS ☐ MARTIN/ HYERS ☐ LUZIER/ HYERS ☒ DARLING/ DARLING ☐

REVISIONS

NO.	DATE	BY	DESCRIPTION	CONST.
1	8-14-06	TCS	REMOVE REFRIGERATION, ADD NEW GONDOLAS	

CERTIFICATION AND SEAL

I HEREBY CERTIFY THAT THIS PLAN AND SPECIFICATION WAS PREPARED BY ME OR UNDER MY DIRECT SUPERVISION AND THAT I AM A DULY REGISTERED ARCHITECT OR ENGINEER UNDER THE LAWS OF THE STATE OF IDAHO AS SIGNIFIED BY MY HAND AND SEAL.

STORE NUMBER 05839

PROJECT NAME

WALGREENS STORE
535 E. 17TH
IDAHO FALLS, IDAHO

DRAWING TITLE

FIXTURE FLOOR PLAN

CADD PLOT: F05839D105.DWG
VOID PLOT: F05839D104.DWG
SUPERSEDES PLAN DATED: 07/13/05

SCALE: 1/8"=1'-0"
DRAWN BY: T. SPEARS
DATE: 09/14/06
REVIEWED BY: G. SCROGGS

DRAWING NO. D1
OF DWGS.