Premise ID 8B-50

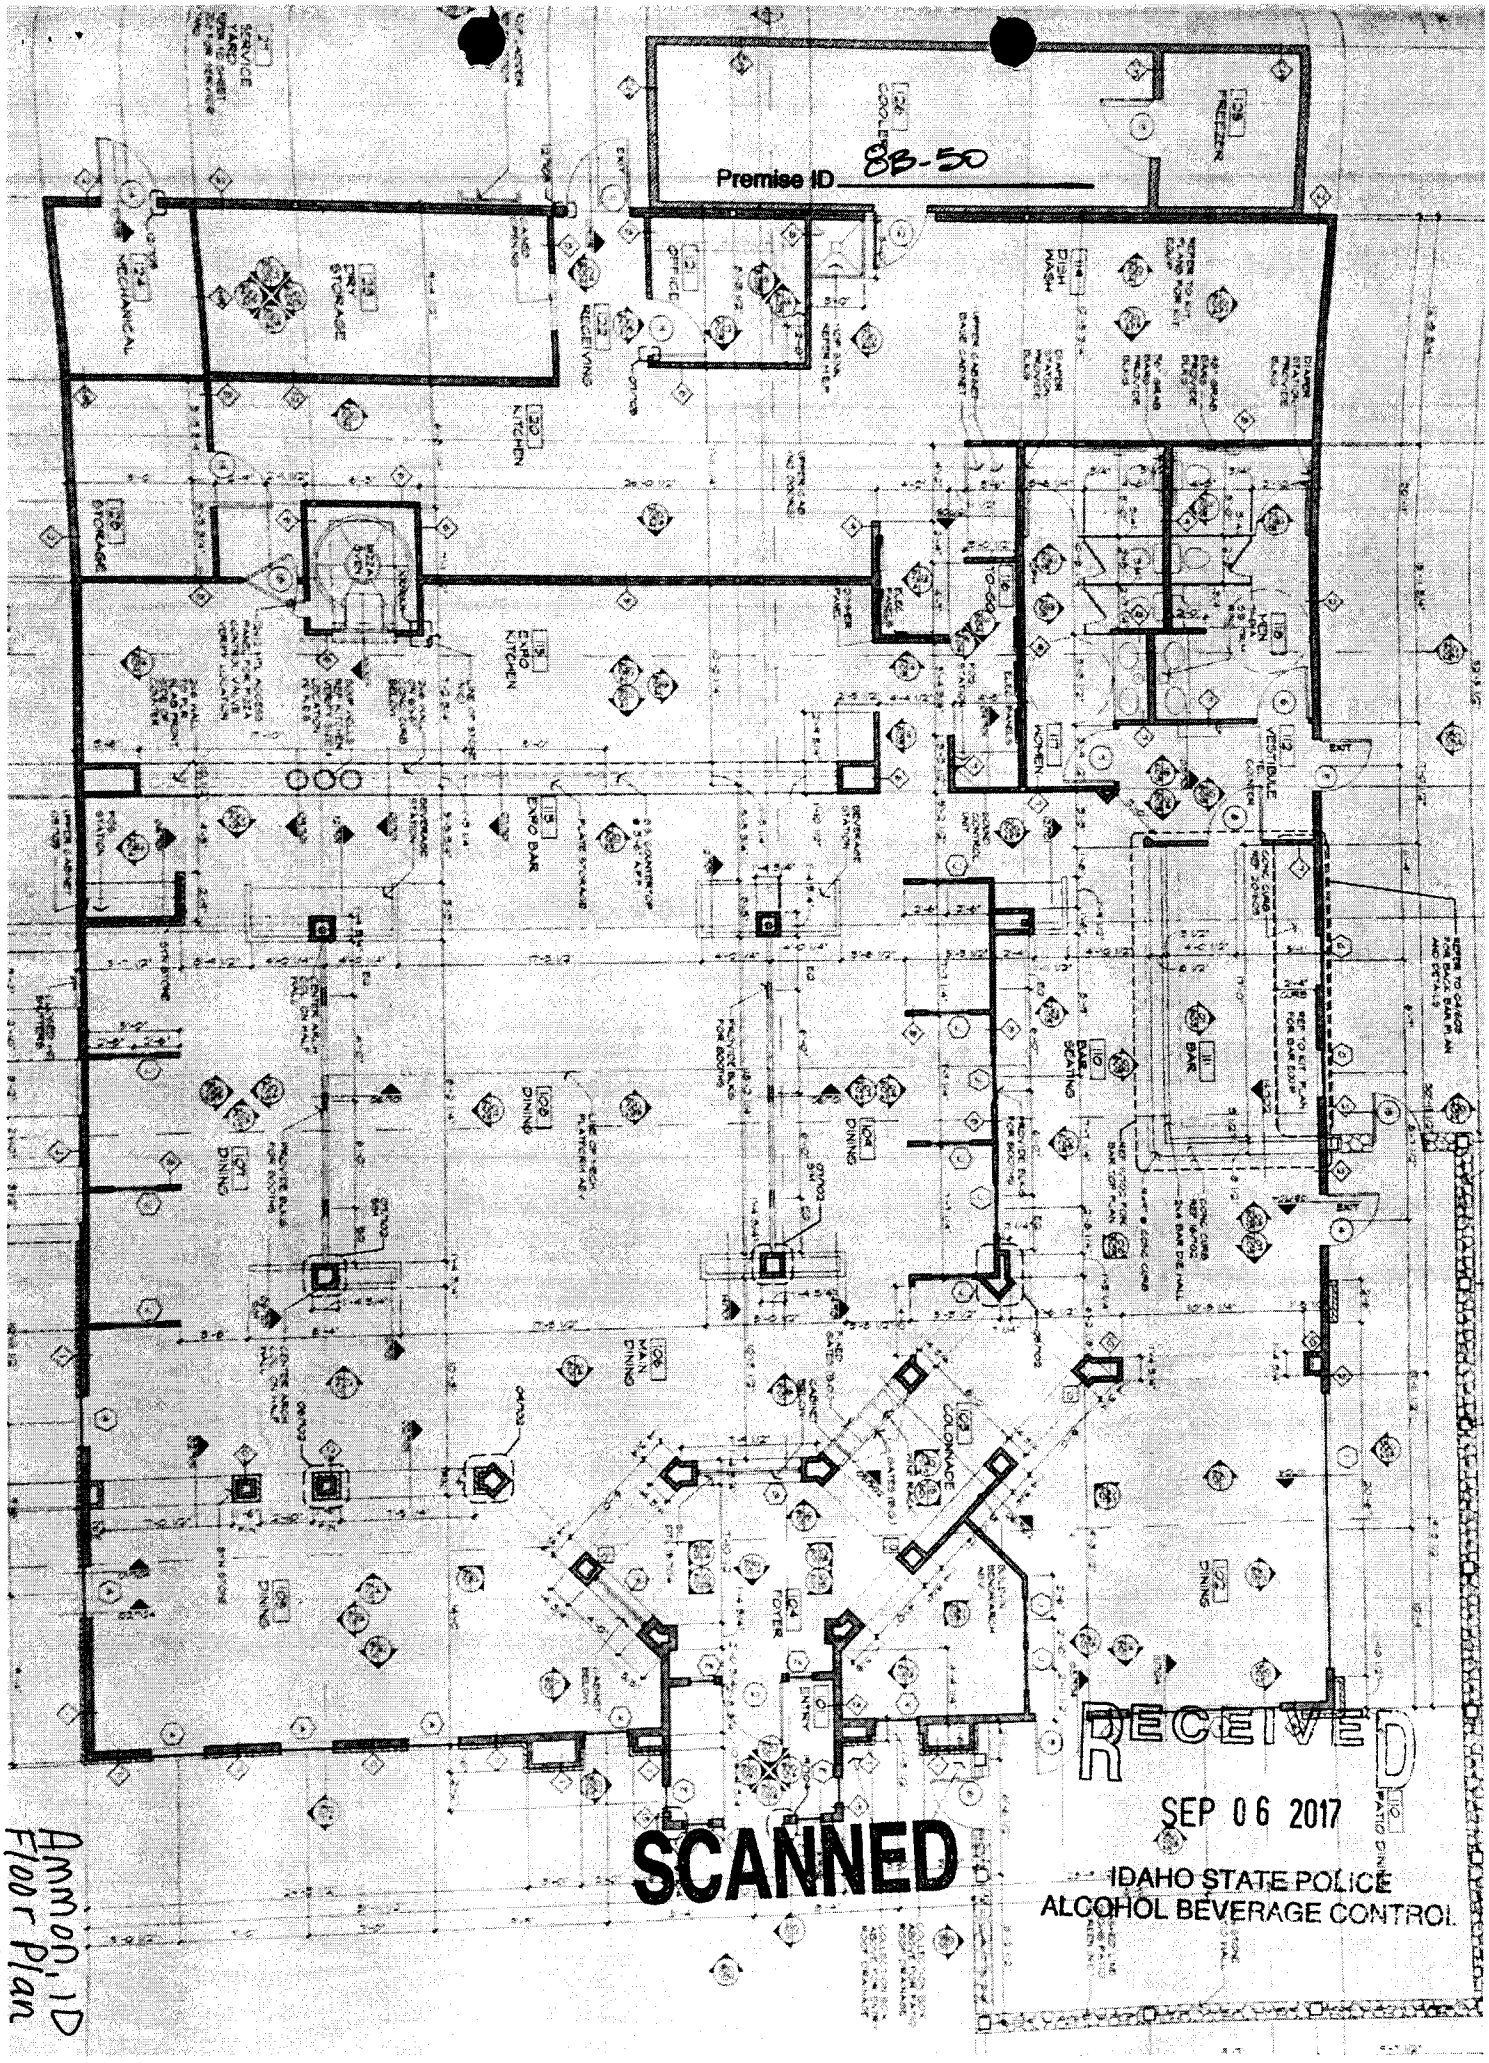

RECEIVED
SEP 06 2017
IDAHO STATE POLICE
ALCOHOL BEVERAGE CONTROL

SCANNED

Ammon, ID
Floor Plan