RECEIVED
FEB 25 2015
IDAHO STATE POLICE
ALCOHOL BEVERAGE CONTROL

INTERIOR PLANT SCHEDULE (NIC)

TAG	PLANT	CONTAINER
	6' AGLIO	8" AZALEA
	10' BAMBOO	18" LAGUNO
	14' BAMBOO	16" CYLINDER

CONTAINERS TO BE EQUAL QUANTITIES OF EACH OF THE FOLLOWING COLORS:
SCARLET
CHESTNUT
EMERALD
COBALT

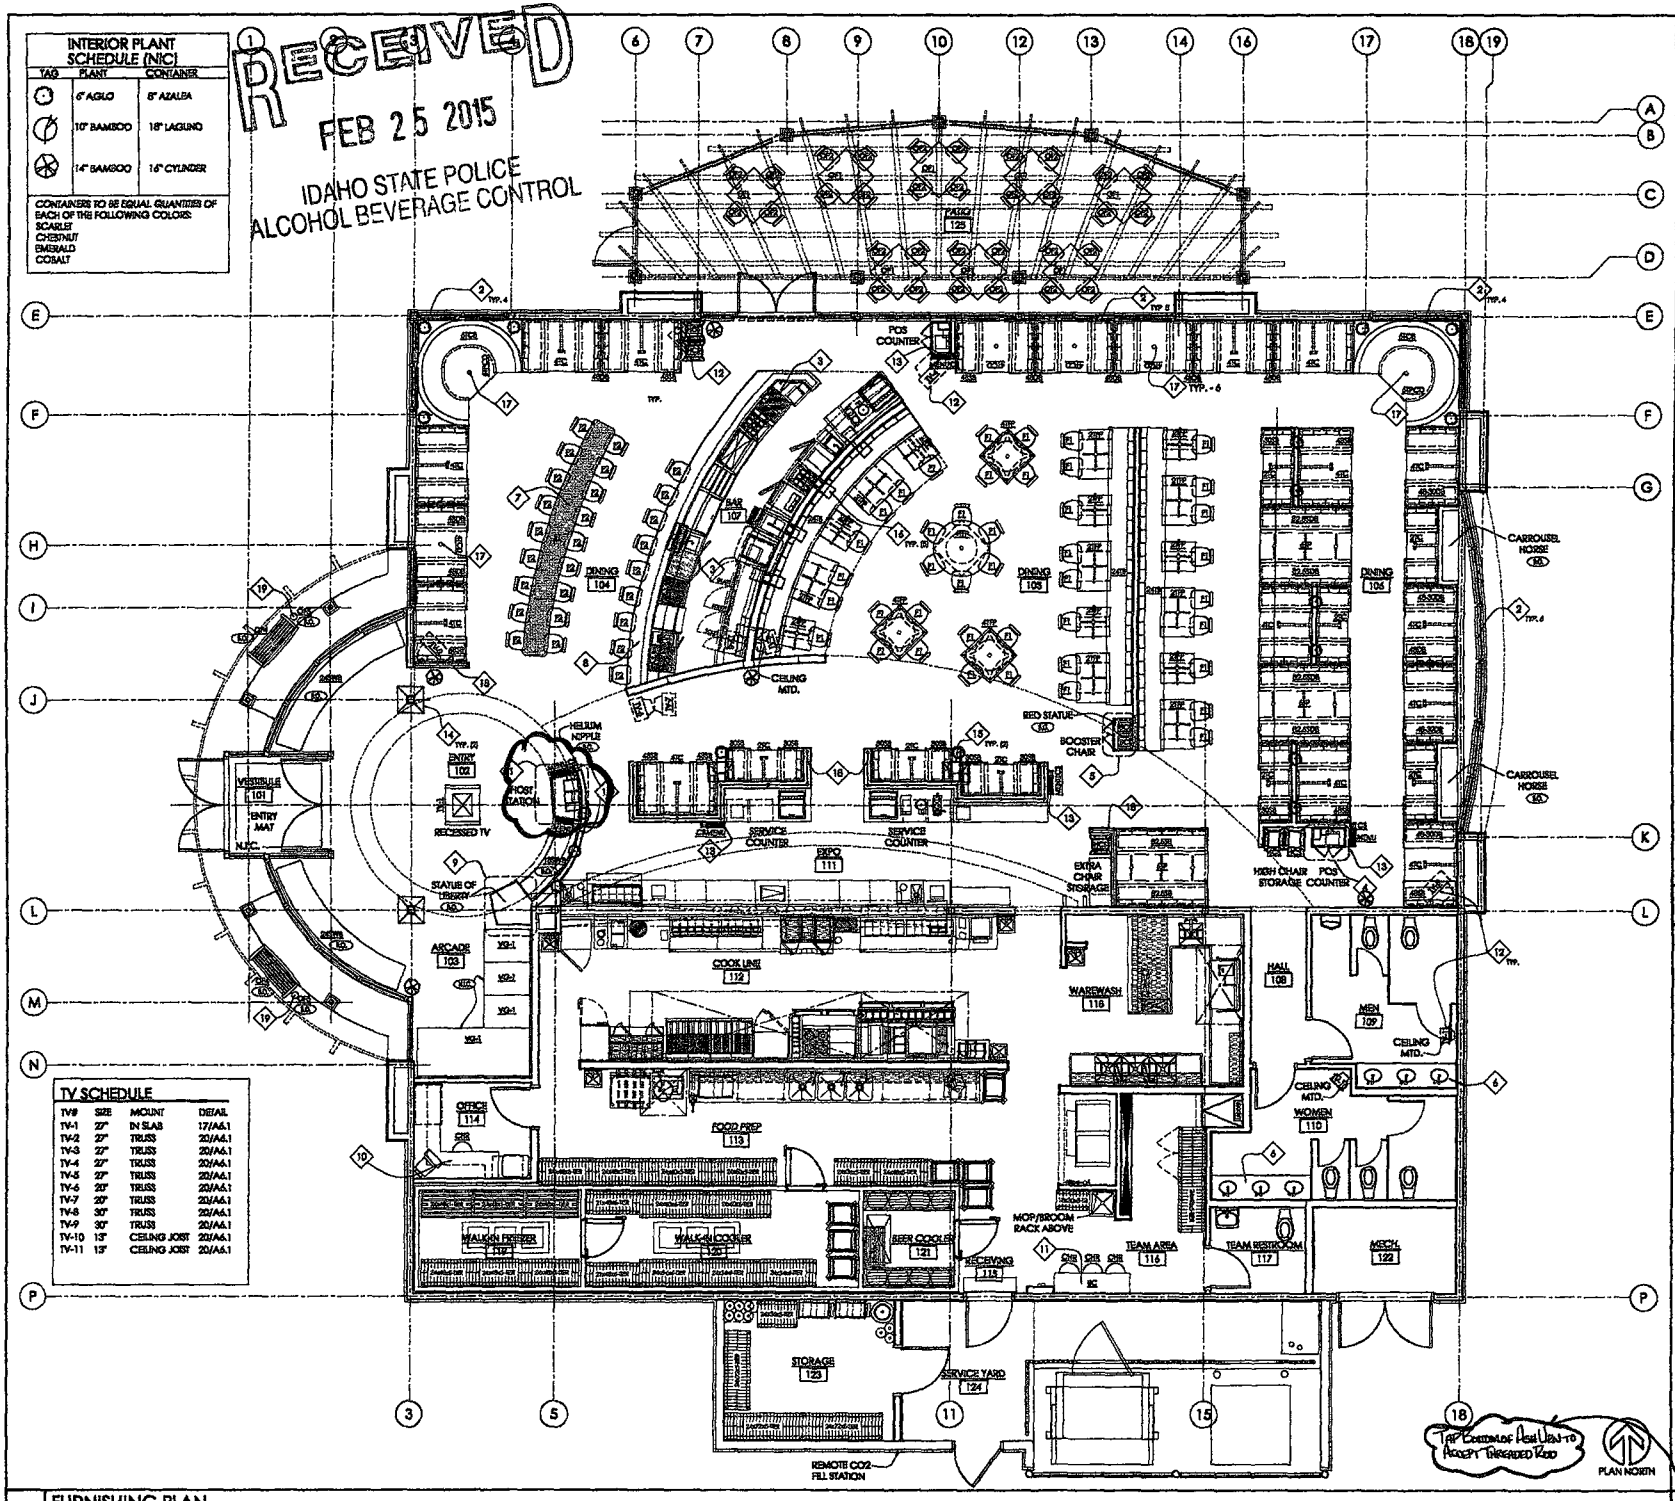

TV SCHEDULE

TV#	SIZE	MOUNT	DETAIL
TV-1	27"	IN SLAB	17/A6.1
TV-2	27"	TRUSS	20/A6.1
TV-3	27"	TRUSS	20/A6.1
TV-4	27"	TRUSS	20/A6.1
TV-5	27"	TRUSS	20/A6.1
TV-6	20"	TRUSS	20/A6.1
TV-7	20"	TRUSS	20/A6.1
TV-8	30"	TRUSS	20/A6.1
TV-9	30"	TRUSS	20/A6.1
TV-10	13"	CEILING JOIST	20/A6.1
TV-11	13"	CEILING JOIST	20/A6.1

1 FURNISHING PLAN
SCALE: 1/8"=1'-0"

SEATING LEGEND

TO GO SEATING
BENCH SEATING (1 PER 24")
TOTAL TO GO SEATING

TYPES	PA
BAR DINING	
BARSTOOLS	1
FOUR TOP BOOTHS	
SIX TOP BOOTHS	
TOTAL BAR SEATING	
DINING	
TWO TOP BANQ.	
FOUR TOP BANQ.	
FOUR TOP TABLES	
SIX TOP TABLES	
TWO TOP BOOTHS	
FOUR TOP BOOTHS	
SIX TOP BOOTHS	
TOTAL DINING SEATING	
TOTAL CAPACITY	

TYPES	AS
SINGLE	1
TWO TOPS	
FOUR TOPS	
SIX TOPS	
TOTAL CAPACITY	
PATIO DINING	
FOUR TOPS	
TOTAL PATIO SEATING	
GRAND TOTAL	
MAX. CAPACITY	

(MAXIMUM CAPACITY ALLOW FOR FLIP OUT TABLES.)

FURNISHING SCHED

CODE	DESCRIPTI
30SS	30" SINGLE BACK
48SS	48" SINGLE BACK
48DS	48" DOUBLE BAC
48-30DS	48" / 30" DOUBLE
82.5DS	82.5" / 30" DO
82.5SS	82.5" SINGLE BAC
8TCS	24" WIDTH SAN CIRCULAR BOOT
24TB	24" WIDTH SAN
18SWS	18" WIDTH SEIT
24SWS	24" WIDTH SEIT
2TC	2 - TOP CANTILE
4TC	4 - TOP CANTILE
4CD	4 - TOP CORE DR
2STP	2 - TOP PEDESTA
4STP	4 - TOP PEDESTA
8TPCD	8 - TOP CORE DI BOOTH TABLE
8P	8 - TOP PEDESTA
BT	BAR TABLE TOP
P1	DINING CHAIR
P2	BAR STOOLS
HC3	HIGH CHAIR
CH3	OFFICE CHAIR
OT1	4 - TOP OUTSIDE
OT2	OUTSIDE PATIO
OT4	OUTSIDE WAIT SEA
OT5	ASH URN FUMED

GENERAL NOTES

1. ALL FURNISHINGS SHOWN NOTED OTHERWISE. GENERAL BLOCKING REQUIRED FOR FU
2. NOT USED.

REFER TO E1.2 FOR TV POWER LOCATIONS.
REFER TO SHEET FN-1 FOR FURN

2 FURNISHING
SCALE: NONE

1. HOST COUNTER - SEE MIL VERIFY LAYOUT OF TOP
2. [illegible]
3. BAR CABINETS - BY KEC
4. POS COUNTER - SEE MILL
5. HIGH CHAIR CABINET/RE
6. LAVATORY COUNTER - S
7. BAR TABLE - SEE 9/A6.1
8. BAR COUNTER - SEE 8/A
9. SOL PEDESTAL - SEE MILL
10. OFFICE COUNTER - SEE
11. TEAM COUNTER & SCHE B.O
12. TV(B.O.) - SEE BLOCKING
MENU DROP BOX - SEE PROVIDE 6 PER PLAN PL GM'S DISCRETION. PR PLAN & MILLWORK DRA
13. ENTRY COLUMN TREATM
14. EXPO COLUMN TREATM
15. BAR COLUMN TREATME B.O.
16. CORE DRILLED TABLE BA SPACING DIMENSIONS.
17. GLASS DIVIDER - SEE MI
18. MOUNT ASH URN TO SL EMBEDED INTO CONC.

3 KEYED NOT
SCALE: NONE