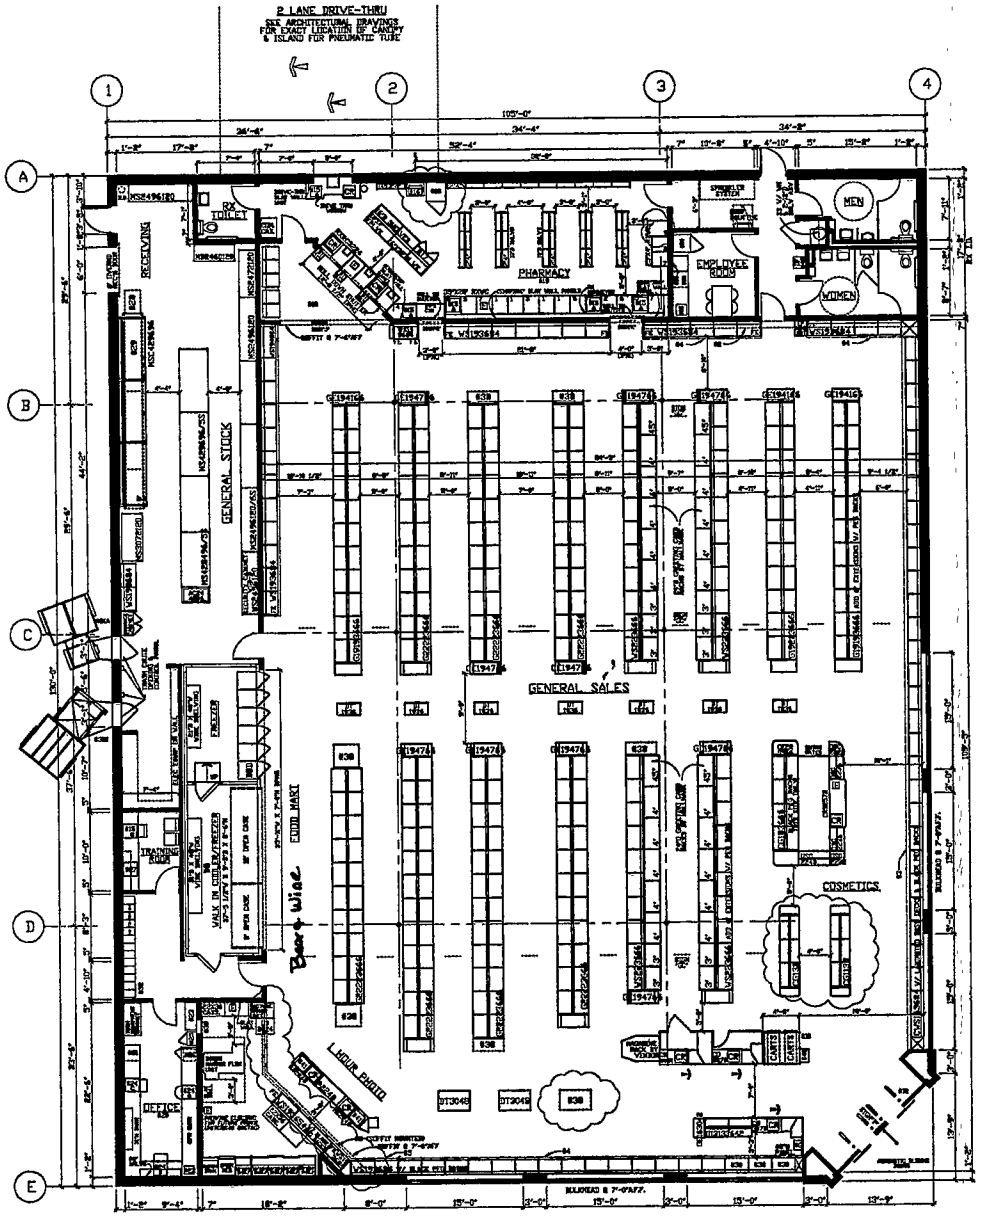

SCANNED

OPEN 24 HOURS

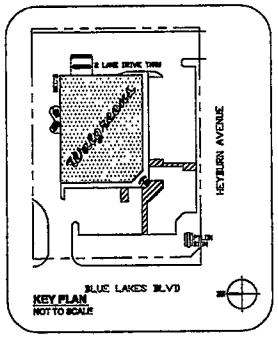

FOR REFERENCE ONLY: SEE CONTRACT DOCUMENTS FOR DETAILED SITE PLAN

SIGN "CA" CALIFORNIA ACCESSIBILITY SIGN (5'-6" TO BOTTOM OF SIGN)

PHARMACY DEPARTMENT:
REFER TO FIXTURE PLAN FOR REQUIRED SIGNS
SIGN "I" PICK UP PRESCRIPTIONS
SIGN "K" DROP OFF PRESCRIPTIONS
SIGN "O" CONSULTATION WINDOW
SIGN "TA" T.A.A.

ATTACH SIGNS TO UNDERSIDE OF CABED OPENINGS. REFER TO FIXTURE PLAN FOR SIGN LOCATION. PROVIDE (2) HOLLOW WALL ANCHORS PER SIGN. SCREW THREADED EYEBOLT INTO ANCHOR. HANG SIGNS FROM EYEBOLTS WITH "S" HOOKS.

GENERAL NOTES

GENERAL SALES AREA:
1. PLEASE ALLOW FOR PROPER A.D.A. CLEARENCES ON BOTH SIDES OF ALL DOORS
2. MIRROR ON REAR WALL
3. COSMETIC COORNER
4. SALES AREA CORNER (FIXTURE MOUNTED)
5. PHOTO CORNER (FIXTURE MTD UNLESS NOTED)
6. CANDY SCALE SHELF
7. MASTER-BILT REACH-IN REFRIGERATORS (PROVIDE 2" AIR SPACE BETWEEN COOLERS AND FREEZERS)
OPEN FRONT, MEDIUM TEMP. COOLERS (ADD 2" AT EACH END, FOR END PANELS)
A. __ MD-OE: 8'-0"W X 42.78"D
B. __ MD-OB: 8'-0"W X 42.78"D
MODEL BEL-SHOLDER REACH-IN FREEZERS (ADD 2" AT EACH END, FOR END PANELS)
C. __ BEL-8-24: 10'-1 5/8"W X 38 5/8"D
8. MASTER-BILT WALK-IN COOLER: PROVIDE
__ FT.DOOR COOL MASTER DOORS
38 3/8" X 7'2" EACH AND
8 FT.DOOR FREEZEMASTER DOORS
38 3/8" X 7'2" EACH BY ANTHONY
A. __ DOOR(S): FOR EACH DOOR PROVIDE (7) __ D BEK-O-FLOW GRAVITY SHELVES; UPPER (5) WITH SLIDES AND LOWER (2) WITH ROLLERS COMPLETE WITH UPRIGHTS
B. __ DOOR(S): FOR EACH DOOR PROVIDE (7) 20"D ANTHONY WIRE SHELVES AND (4) 84" POSTS
C. __ DOOR(S) __ D ROLLER CONVEYOR AT FLOOR LEVEL
D. 8 DOOR(S): FOR EACH DOOR PROVIDE (8) 27"D ANTHONY SHELVES
E. __ DOOR(S) FOR EACH DOOR PROVIDE (2) 27"D ANTHONY SHELVES AND (4) 36"D MERCHANDISER SHELVES
F. __ DOOR(S) __ D DOUBLE DECK ROLLER CONVEYOR
9. ICE CHEST BY VENDOR
10. RAILINGS TO BE 42"H DOUBLE LINE RAILS WITH DISPLAY PLATFORM ABOVE
11. PROVIDE A 6"H BLACK VINYL BASE AT ALL CHECKOUTS
12. ELECTRONIC ARTICLE SURVEILLANCE SYSTEM
PHARMACY DEPARTMENT:
13. RX WAITING ROOM W/ 4"H LAMINATE WAINSCOT (LAMINATE BY FIXTURE MANUFACTURER)
(1) SEATS
14. PROVIDE 6"D SHELVES UNTIL BAKER CELLS ARE INSTALLED
15. COMPUTER TERMINAL
15A: INTERCOM PLUS TERMINAL
15C: TRAINING TERMINAL (IN TRAINING ROOM)
16. RX SINK AND CABINET
17. CRX CABINET
18. RX REFRIGERATOR
19. PROVIDE A CARPETED FLOOR WITH A RUBBER RUNNER. RX UNDERCOUNTER INSERTS:
#1 - RX 8 DRAWER WAL INSERT
#2 - RX 3 DRAWER FILE INSERT
#3 - RX OPEN INSERT
#4 - RX CONSULTATION COUNTER UNIT
#5 - RX PRINTER INSERT
#6 - RX 5 DRAWER FILE INSERT
#7 - RX OPEN INSERT WITH CPU SHELF
#8 - RX WALL CALL CABINET
#9 - RX 15 DRAWER FILE CABINET
OFFICE:
20. PROVIDE TILED FLOOR & VINYL WALLCOVERING
21. UNDER COUNTER SELF U UNIT
22. COMPUTER PRINTER
23. LATERAL FILE
24. ADMINISTRATION TERMINAL
24A: P.O.S. TERMINAL
24B: AS400 TERMINAL
24C: STAFFWORKS TERMINAL
25. TILL LOCKER
26. SAFE
27. TV & VCR (IN TRAINING ROOM)
STOCKROOM:
28. HEET-A-FLEX CONVEYOR
29. GRAVITY CONVEYOR
30. POWER ROLLER CONVEYOR
31. SEE ARCHITECTURAL DRAWINGS FOR EXACT LOCATION OF COMPACTORS & COMPACTOR / TOTE ENCLOSURES
31A: SHREDDER TRASH COMPACTOR
31B: BALER
31C: CARDBOARD COMPACTOR
EMPLOYEE ROOM:
32. EMPLOYEE LOCKERS: (1) TWA (1) 6"W X 18"D
33. 8'-0"W X 1'-0" EMPLOYEE COUNTER W/ (2) CABINETS
34. EMPLOYEE ROOM REFRIGERATOR (PROVIDE 22" CLEARANCE WHEN NEXT TO COUNTER)
35. EMPLOYEE ROOM SINK (IN COUNTER)
36. 7'-0" MIRROR CENTERED ON WALL ABOVE COUNTER
MISCELLANEOUS:
37. 18" - ELECTRICAL OUTLET FOR FUTURE USE
38. VENDOR RACKS: REMOVE BASE DECK & SHOCKS (END PANEL TO REMAIN)
39. PROVIDE OPENING FOR ONE-WAY GLASS (SEE INTERIOR ELEVATION FOR LOCATION)
40. NEWSPAPER RACK BY VENDOR
41. FIXTURE CARE PLUS TERMINAL
42. PROVIDE CUP DISPENSER & WASTE BASKET NEXT TO DRINKING FOUNTAIN (BY WALGREENS)

TYPE		GENERAL SALES	■	FOOD MART	■
NEW LOCATION	■	PHARMACY	■	SECURITY	□
MAINTENANCE REMODEL	□	LIQUOR	□	24 HOUR STORE	■
REMODEL	□	1 HR PHOTO	□	OTHER	□

SQUARE FOOT AREA SUMMARY

DEPARTMENT		SALES	STOCK	SERVICE	TOTAL EXISTG	TOTAL NEW
GEN SALES	NEW	8499	1602	1289		11,390
	EXIST					
FOOD MART	NEW	700				700
	EXIST					
RX	NEW	799				799
	EXIST					
RX WAITG	NEW	126				126
	EXIST					
LIQ	NEW					
	EXIST					
1 HR PHOTO	NEW	435				435
	EXIST					
BSMT	NEW					
	EXIST					
2ND FLOOR	NEW					
	EXIST					
TOTAL NEW		10,759	1602	1289		13,650
TOTAL EXIST					0	

TOTAL AREA: FIRST FLOOR 13,650 SQ. FT.
TOTAL AREA: OTHER LEVELS 0 SQ. FT.
GROSS AREA INCLUDING ALL DEPARTMENTS & ALL LEVELS: 13,650 SQ. FT.
RX SHELVING LINEAL FEET: 96 LIN. FT.

FIXTURE MANUFACTURER

KECHLEY MYERS | MADIX/ POWERS | LOZIER/ LOZIER ■

REVISIONS

NO.	DATE	BY	DESCRIPTION
	5/3/02	JK.	REVIEWED BY

CERTIFICATION AND SEAL

I HEREBY CERTIFY THAT THIS PLAN AND SPECIFICATION WAS PREPARED BY ME OR UNDER MY DIRECT SUPERVISION AND THAT I AM A DULY REGISTERED ARCHITECT OR ENGINEER UNDER THE LAWS OF THE STATE OF IDAHO AS SIGNIFIED BY MY HAND AND SEAL.

STORE # 07277

PROJECT NAME:
(NEC) BLUE LAKES & HEYBURN AVE
TWIN FALLS, ID

DRAWING TITLE
FIXTURE FLOOR PLAN

CAD PLOT: F07277D104
VOID PLOT: F07277D103
RELEASED TO CONSTRUCTION:
SCALE: 1/8" = 1'-0"
DRAWN BY: J.LONGANO
DATE: 1.18.2002
SUPERSEDES PLAN DATED:
DRAWING NO. **D1**
OF DWGS.

EXECUTIVE APPROVAL		DATE
SENIOR VICE PRESIDENT FACILITIES DEVELOPMENT		
SENIOR VICE PRESIDENT STORE OPERATIONS		
VICE PRESIDENT STORE OPERATIONS		
REVISIONS BY:	J.MARK	3.8.02

PROTOTYPE

FIXTURE LEGEND

G	18	36	66"	
GONDOLA (SA. SIDE)	D.	W.	H.	
GN	12	36	66"	
GONDOLA END	D.	W.	H.	
WS	18	36	84"	
WALL SHLVG	D.	W.	H.	

ALL OTHER FIXTURES ARE TYPICALLY CALLED OUT DEPTH BY WIDTH. EXAMPLE:

DT	30	48
DISPLAY TABLE	D.	W.

*DOES NOT INCLUDE STANDARDS, WOOD GROUNDS OR FINISHED END PANELS