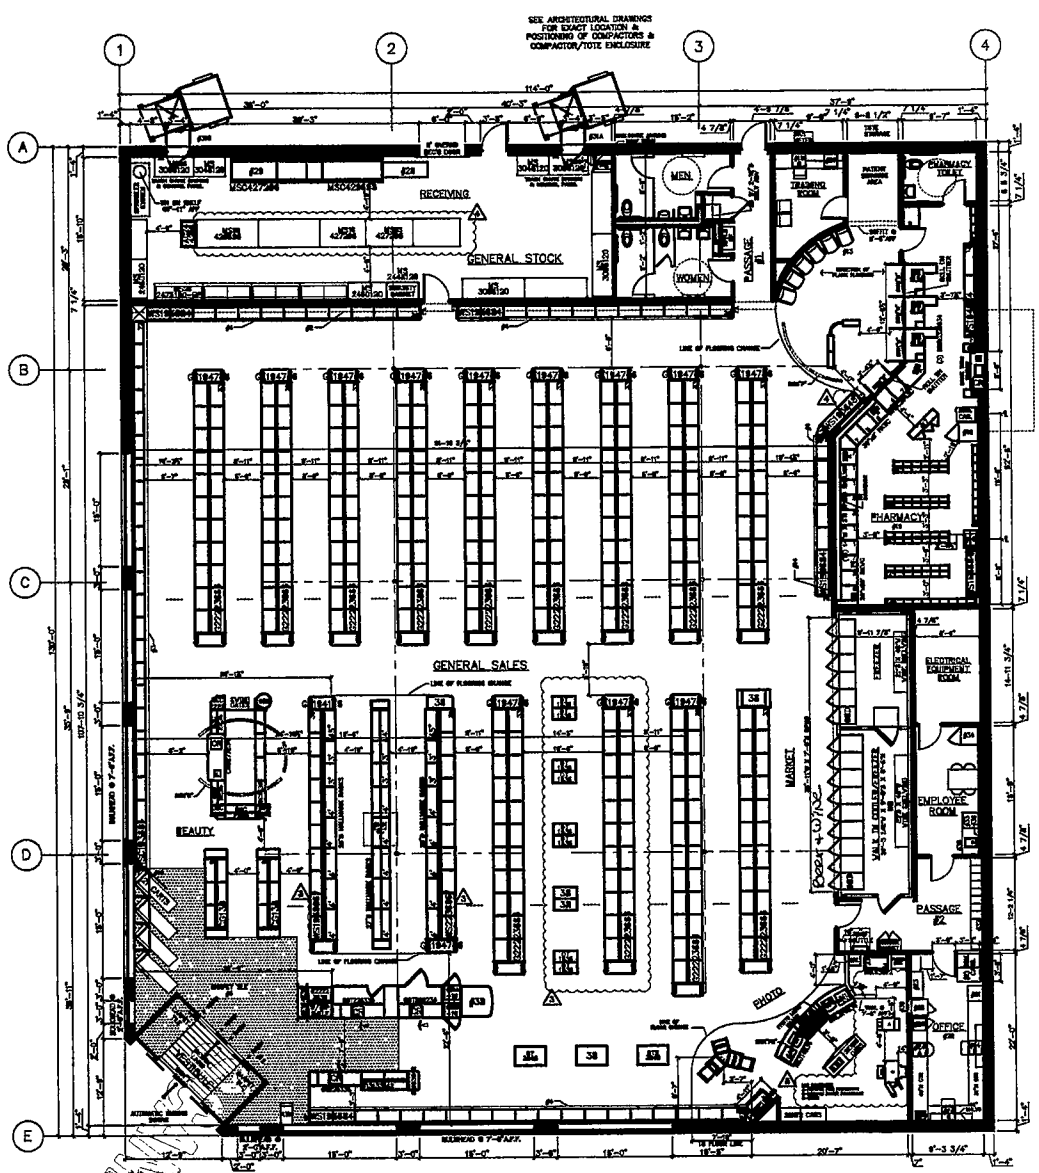

RECEIVED
OCT 3 0 2009
IDAHO STATE POLICE
ALCOHOL BEVERAGE CONTROL

SIGN "GC" GREETING CARD SIGN
SIGN "D" DOWNTOWN CHECKOUT LANE #
SIGN "CA" CALIFORNIA ACCESSIBILITY SIGN (6'-0" TO BOTTOM OF SIGN)
SIGN "ADA" SYMBOL OF ACCESSIBILITY

PHARMACY DEPARTMENT:
REFER TO FIXTURE PLAN FOR REQUIRED SIGNS
SIGN "J" PICK UP SIGN
SIGN "K" DROP OFF SIGN
SIGN "M" DROP OFF / PICK UP SIGN
SIGN "P" PHARMACY SIGN (9'-4" TO BOTTOM OF SIGN)
SIGN "Q" CONSULTATION WINDOW
SIGN "TX" T.A.R.
ATTACH SIGNS TO UNDERSIDE OF CASED OPENINGS.
REFER TO FIXTURE PLAN FOR SIGN LOCATION.
PROVIDE (3) HOLLOW WALL ANCHORS PER SIGN.
SCREW THREADED EYEBOLT INTO ANCHOR. HANG SIGNS FROM EYEBOLTS WITH S-HOOKS

GENERAL NOTES

GENERAL SALES AREA:
1. PLEASE PROVIDE PROPER A.D.A. CLEARANCES ON BOTH SIDES OF ALL DOORS
2. MIRROR ON REAR WALL
3. BEAUTY CORNICE
4. SALES AREA CORNICE (FIXTURE MOUNTED)
5. PHOTO CORNICE (FIXTURE MTD UNLESS NOTED)
6. CARPET TILES & DESIGN LINES FURNISHED AND INSTALLED BY WALGREENS (WHEN SHOWN)
7. MASTER-BILT REACH-IN REFRIGERATION:
   MODEL TEM - ENDLESS REACH-IN REFRIGERATORS AND MODEL TEL - ENDLESS REACH-IN FREEZERS (ADD 2" AT EACH END, FOR END PANELS AND ADD FLOOR DRAIN)
   A. __ TEM-3-24: 74 1/8"W X 27 3/4"D X 80"H
   B. __ TEL-3-24: 74 1/8"W X 27 3/4"D X 80"H
   BACK-UP BENCH - SELF CONTAINED REFRIGERATORS AND FREEZERS
   C. __ BMG-74: 78"W X 36 3/4"D X 79"H
   D. __ BLG-74: 78"W X 36 3/4"D X 79"H
   BAR BENCH - SELF CONTAINED SLIDING DOOR REFRIGERATORS
   E. __ BMS-582: 70"W X 32 1/4"D X 76 1/2"H
   BACK-UP REFRIGERATORS AND FREEZERS
   F. __ TAC-48HD: 52"W X 36 3/4"D X 80 1/2"H
   G. __ TAF-48HD: 52"W X 36 3/4"D X 80 1/2"H
8. MASTER-BILT WALK-IN COOLER: PROVIDE
   a #1000R COOLMASTER DOORS 28 3/4" X 73" EACH AND
   a #1000F FREEZMASTER DOORS 28 3/8" X 73" EACH BY ANTHONY
   A. __ DOOR(S): FOR EACH DOOR PROVIDE (7) __"D REV-O-FLOW GRAVITY SHELVES; UPPER (5) WITH SLIDES AND LOWER (2) WITH ROLLERS COMPLETE WITH UPRIGHTS
   B. a DOOR(S): FOR EACH DOOR PROVIDE 36"D S-O-F NYLA-LITE SHELVING SYSTEM
   C. __ DOOR(S): __"D ROLLER CONVEYOR AT FLOOR LEVEL
   D. a DOOR(S): FOR EACH DOOR PROVIDE 27"D ANTHONY SHELVES
   E. __ DOOR(S): FOR EACH DOOR PROVIDE (2) 27"D ANTHONY SHELVES AND (4) 36"D MERCHANDISER SHELVES
   F. __ DOOR(S): __"D DOUBLE DECK ROLLER CONVEYOR
9. ICE CHEST BY VENDOR
10. GUNT RAILS W/ DISPLAY SHELF & SLAT WALL ABOVE
11. PROVIDE A 6"H BLACK VINYL BASE AT ALL CHECKOUTS
12. ELECTRONIC ARTICLE SURVEILLANCE SYSTEM

PHARMACY DEPARTMENT:
13. PATIENT SEATING AREA. (8) SEATS & TRAFFIC CONTROL FIXTURE
14. PROVIDE FRAMING FOR 3'-6"W X 7'H OPENING FOR FUTURE DROP-OFF WINDOW
15. COMPUTER TERMINAL:
    15A: INTERCOM PLUS TERMINAL
    15C: TRAINING TERMINAL (IN TRAINING ROOM)
16. RX SINK AND CABINET
17. CRX CABINET
18. RX REFRIGERATOR
19. PROVIDE A CARPETED FLOOR WITH A RUBBER RUNNER. RX UNDERCOUNTER INSERTS:
    #1 - RX 3 DRAWER VIAL INSERT
    #2 - RX 3 DRAWER FILE INSERT
    #3 - RX OPEN INSERT
    #4 - RX CONSULTATION COUNTER UNIT
    #5 - RX PRINTER INSERT
    #6 - RX 5 DRAWER FILE INSERT
    #7 - RX OPEN INSERT WITH CPU SHELF (34"H CNTR)
    #7A - RX OPEN INSERT WITH CPU SHELF (34"H CNTR)
    #8 - RX OPEN CABINET (34"H CNTR)
    #9 - RX 10 DRAWER FILE CABINET

OFFICE:
20. PROVIDE TILED FLOOR & VINYL WALLCOVERING
21. UNDER COUNTER SHELF UNIT
22. PRINTER
23. LATERAL FILE
24. OFFICE COMPUTERS:
    24A: P.O.S. TERMINAL
    24B: ASKO TERMINAL
    24C: OFFICE P.C.
25. TILLLOCKER
26. SAFE
27. TV & VCR (IN TRAINING ROOM)

STOCKROOM:
28. NEBT-A-FLEX CONVEYOR
29. GRAVITY CONVEYOR
30. POWER ROLLER CONVEYOR
31. SEE ARCHITECTURAL DRAWINGS FOR EXACT LOCATION & POSITIONING OF COMPACTORS:
    31A. TRASH COMPACTOR
    31B: BALER
    31C: CARDBOARD COMPACTOR

EMPLOYEE ROOM:
32. EMPLOYEE LOCKERS: (1) 48"W COAT LOCKER W/ PERFORATED DOORS, (6) 6 TIER BOX LOCKERS & (2) ADA LOCKERS W/ SAFETY VIEW DOORS
33. 8'-6"W X 2'-0"D EMPLOYEE COUNTER W/ (1) OUTLET
34. EMPLOYEE ROOM REFRIGERATOR (PROVIDE 55" CLEARANCE WHEN NEXT TO COUNTER)
35. EMPLOYEE ROOM SINK (IN COUNTER)
36. 4'-0" MIRROR CENTERED ON WALL ABOVE COUNTER

MISCELLANEOUS:
37. "E" - ELECTRICAL OUTLET FOR FUTURE USE
38. VENDOR RACKS: REMOVE BASE DECK & SHOES: END PANEL TO REMAIN
39. PROVIDE OPENING FOR ONE-WAY GLASS (SEE INTERIOR ELEVATION FOR LOCATION)
40. NEWSPAPER RACK BY VENDOR
41. PICTURE CARE PLUS TERMINAL

TYPE		GENERAL SALES	■	MARKET	■
NEW LOCATION	■	PHARMACY	■	SECURITY	■
RELOCATION EXISTING BLDG	□	1 HOUR PHOTO		24 HOUR STORE	
REMODEL	□	LIQUOR	□	OTHER	

SQUARE FOOT AREA SUMMARY

DEPARTMENT		SALES	STOCK	SERVICE	TOTAL EXISTG	TOTAL NEW
GEN SALES	NEW	9183	1339	1496		12,020
	EXISTG					
MARKET	NEW	900				900
	EXISTG					
RX	NEW	728		84		812
	EXISTG					
RX WAITG	NEW	348				348
	EXISTG					
PHOTO	NEW	436				436
	EXISTG					
LIQUOR	NEW					
	EXISTG					
BSMT	NEW					
	EXISTG					
2ND FLOOR	NEW					
	EXISTG					
TOTAL NEW		11,571	1339	1580		14,520
TOTAL EXISTG						

TOTAL AREA: FIRST FLOOR 14,520 SQ.FT
TOTAL AREA: OTHER LEVELS 0 SQ.FT
GROSS AREA INCLUDING ALL DEPARTMENTS & ALL LEVELS: 14,520 SQ.FT
RX SHELVING LINEAL FEET: 90 LN.FT

NO.	DATE	BY	DESCRIPTION	DCN
4	09/14/09	ST	[illegible]	
3	08/3/09	ST	[illegible]	
2	07/20/09	ST	[illegible]	
2	06/27/09	ST	[illegible]	
1	04/20/09	ST	[illegible]	

REVISIONS

CERTIFICATION AND SEAL

I HEREBY CERTIFY THAT THIS PLAN AND SPECIFICATION WAS PREPARED BY ME OR UNDER MY DIRECT SUPERVISION AND THAT I AM A DULY REGISTERED ARCHITECT OR ENGINEER UNDER THE LAWS OF THE STATE OF IDAHO AS SIGNIFIED BY MY HAND AND SEAL.

STORE NUMBER 12286

PROJECT NAME
WALGREENS STORE
(NEC)WASHINGTON & POLE LINE
TWIN FALLS,IDAHO

DRAWING TITLE
FIXTURE FLOOR PLAN

CADD PLOT: 12286-D1-10-14REP09
SCALE: 1/8"=1'-0"
DRAWN BY: PENNY/SCHUFELE
VOID PLOT: 12286-D1-08-03AUG09
DATE: 01/08/09
SUPERSEDES PLAN DATED:
REVIEWED BY:
DRAWING NO. D1
OF DWGS.

KEY PLAN
NOT TO SCALE

FOR REFERENCE ONLY; SEE CONTRACT DOCUMENTS FOR DETAILED SITE PLAN

TOTAL BY LINEAL FOOTAGE	1347 LN. FT
FRONT WALL SHELVING (INCLUDES 54" HIGH WALL AT PHOTO)	60 LN. FT.
BEAUTY WALL SHELVING	53 LN. FT.
REMAINING WALL SHELVING (BACK & SIDE WALL, INCLUDING RX SEATING)	69 LN. FT.
BACK GONDOLAS	594 LN. FT.
FRONT GONDOLAS	336 LN. FT.
HALLMARK SHELVING	120 LN. FT.
COSMETIC GONDOLAS	36 LN. FT.
COOLERS	20 LN. FT.
FREEZERS	13 LN. FT.

EXECUTIVE APPROVAL		DATE
SENIOR VICE PRESIDENT FACILITIES DEVELOPMENT		
SENIOR VICE PRESIDENT STORE OPERATIONS		
VICE PRESIDENT STORE OPERATIONS		
REVIEWED BY:	TS 10/08	

PROTOTYPE

* A.D.A. DOOR CLEARANCES

*ACCESSIBLE REQUIREMENTS MAY VARY WITH LOCAL JURISDICTIONS & APPROACH TO DOOR SWING

FIXTURE LEGEND

	D.	W.	H.	
G GONDOLA (SA, SIDE)	18 1/8	36	66"	ALL OTHER FIXTURES ARE TYPICALLY CALLED OUT DEPTH BY WIDTH. EXAMPLE:
GE GONDOLA END	12	39	66"	
WS WALL SHLVG	13	36	84"	DT 30 48 DISPLAY TABLE D. W.

*DOES NOT INCLUDE STANDARDS, WOOD GROUNDS OR FINISHED END PANELS

*DATE PER EX ITEMS 4)

*DATE PER SEE ITEMS ABOVE 1 1 1 1 1 1)

DATE PER SEE ITEMS 02)

1 PMACY07 07)