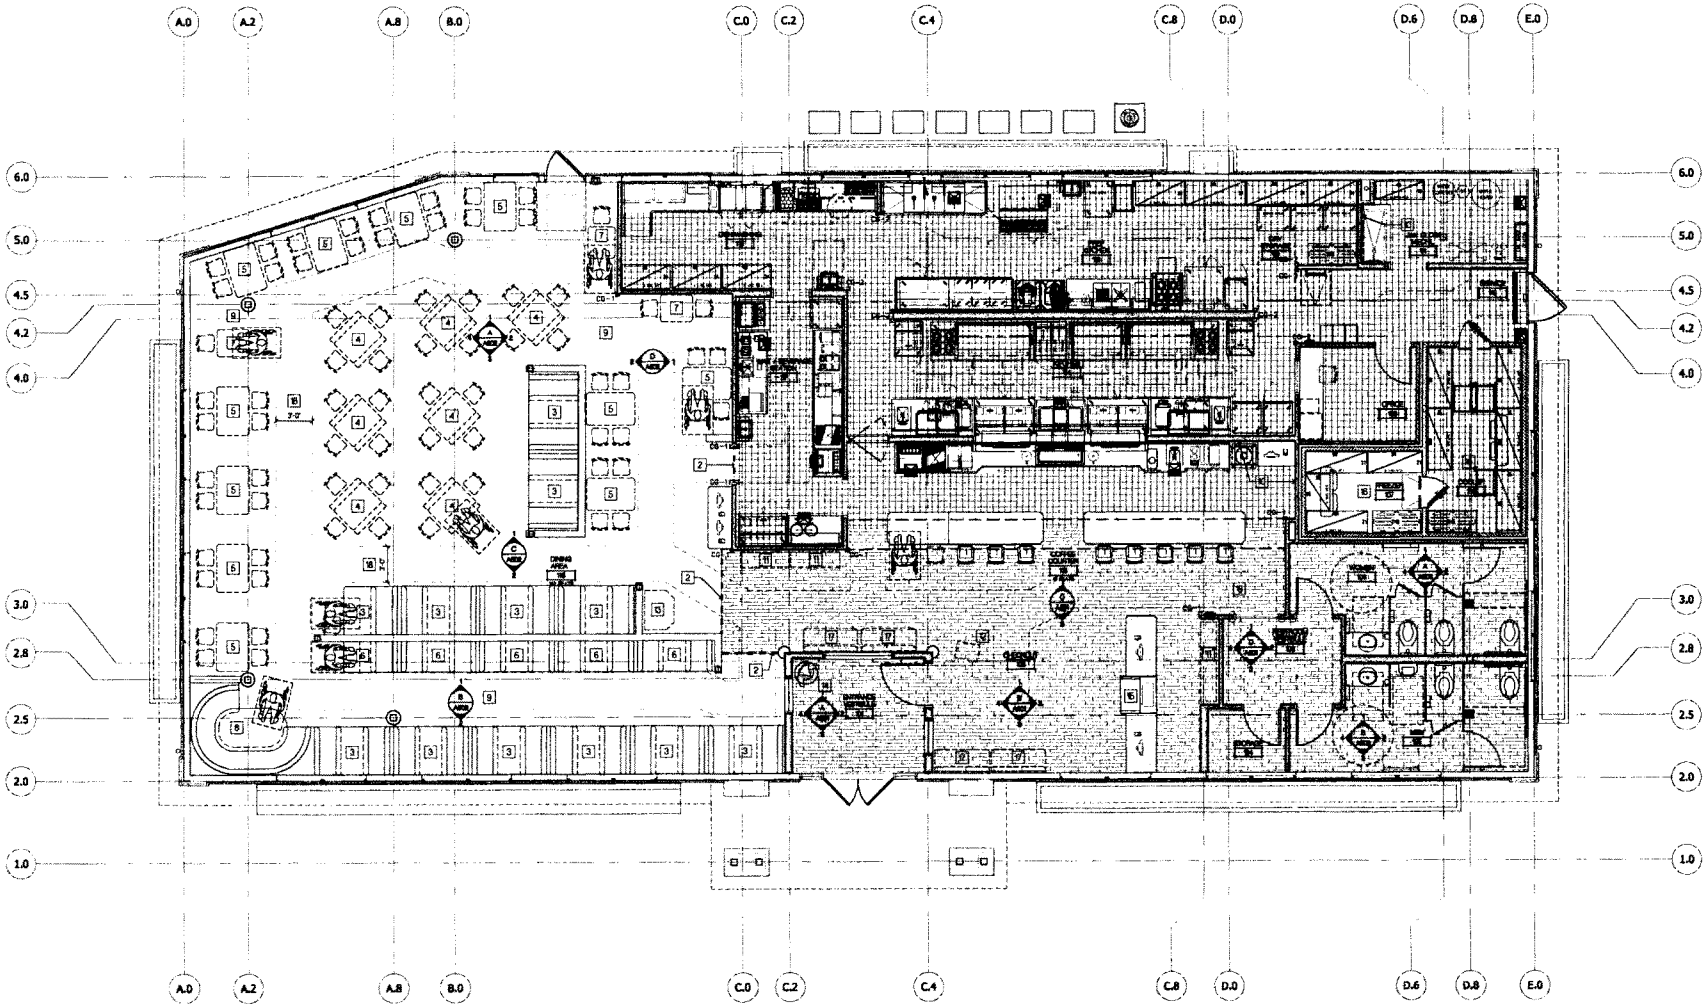

FLOOR FINISH PLAN

SCALE: 1/4" = 1'-0"

SHEET NOTES

1. O.F.C.I. BAR STOOL - SEE DETAIL 8/A821
2. FLOORING TRANSITION REQUIRED - SEE DETAIL 5/A801
3. O.F.C.I. FOUR PERSON BOOTH (3'-8" x 4'-0" TABLE) - SEE DETAIL 12/A821
4. O.F.C.I. FOUR PERSON SQUARE TABLE (3'-4" x 3'-4" TABLE)
5. O.F.C.I. FOUR PERSON TABLE (3'-8" x 4'-0" TABLE)
6. O.F.C.I. TWO PERSON BOOTH (3'-8" x 2'-6" TABLE) - SEE DETAIL 10/A821
7. O.F.C.I. TWO PERSON TABLE (2'-8" x 3'-3" TABLE)
8. O.F.C.I. EIGHT PERSON CORNER BOOTH (3'-8" x 8'-0" TABLE) - SEE TO DETAIL 10/A821
9. CARPET - SEE FINISH SCHEDULE, SHEET A141
10. STAINLESS STEEL WALL, SEE INT. ELEVS. & FINISH SCHED.
11. O.F.C.I. GIFT SHELVING
12. O.F.C.I. HOST STATION
13. O.F.C.I. JUKE BOX
14. O.F.C.I. CARVED BEAR
15. PIE CASE, SEE F.S. DWGS.
16. FLOORING INTEGRAL WITH INSULATED ENCLOSURE
17. O.F.C.I. WAITING AREA BENCH
18. 3' - 0" WIDE ACCESSIBLE PATH OF TRAVEL

GENERAL NOTES

1. SEE FINISH SCHEDULE A141 AND FLOOR PLAN A201 FOR MORE INFO

LEGEND

- CERAMIC FLOOR TILE TYPE CT-1
- QUARRY TILE TYPE QT-1
- CG-1 PLASTIC CORNERGUARD CG-1, SEE 13/A801; COLOR SELECTED BY ARCH'T. FROM STANDARD COLORS.
- CG-2 S.S. CORNERGUARD CG-2, SEE 14/A801.
- FLOORING TRANSITION REQUIRED - SEE DETAIL 5/A801
- O.F.C.I. MOVABLE FURNITURE
- ACCESSIBLE DINING POSITION AT FIXED OR MOVABLE TABLE, 30" x 48" CLEAR. 152 SEATS SHOWN, 58 MIN. = 7.8, OR 8 LOCATIONS REQUIRED AND SHOWN.
- SEMI-RECESSED TYPE EXTINGUISHER CABINET WITH F.E. AS REQUIRED BY FIRE MARSHAL. SEE DTL 4/A801.
- PERMANENT OR ATTACHED O.F.C.I. FURNITURE, SEE NOTES FOR TYPE ON A201
- MILLWORK, SEE A821.
- 60" DIAMETER ACCESSIBLE CLEAR TURNING RADIUS TO BE MAINTAINED AT ALL TIMES
- 36" / 44" WIDE ACCESSIBLE PATH OF TRAVEL OR MANEUVERING CLEARANCE AT DOORS TO BE MAINTAINED AT ALL TIMES

RECEIVED
DEC 15 2017
IDAHO STATE POLICE
ALCOHOL BEVERAGE CONTROL

Copyright © 2017

NICHOLS MELBURG & ROSSETTO
ARCHITECTS + ENGINEERS
565 MAIN STREET, SUITE 300
CHICO, CA 95928
(530) 891-1710 (530) 891-0708 FAX
http://www.nmrdesign.com

CONSULTANTS

LICENSE STAMPS

PROJECT NAME
Black Bear Diner
BOISE
7108 W. STATE STREET
BOISE, ID 83714

SHEET TITLE
FLOOR FINISH PLAN

DRAWING STATUS
CONSTRUCTION DOCUMENTS
BUILDING DEPT. REVIEW

REVISIONS		
Num.	Description	Date

Drawn By	BRM/KAJ
Date Issued	04/07/2017
Scale	1/4" = 1'-0"
Project No.	17-8820

SHEET No.
A221