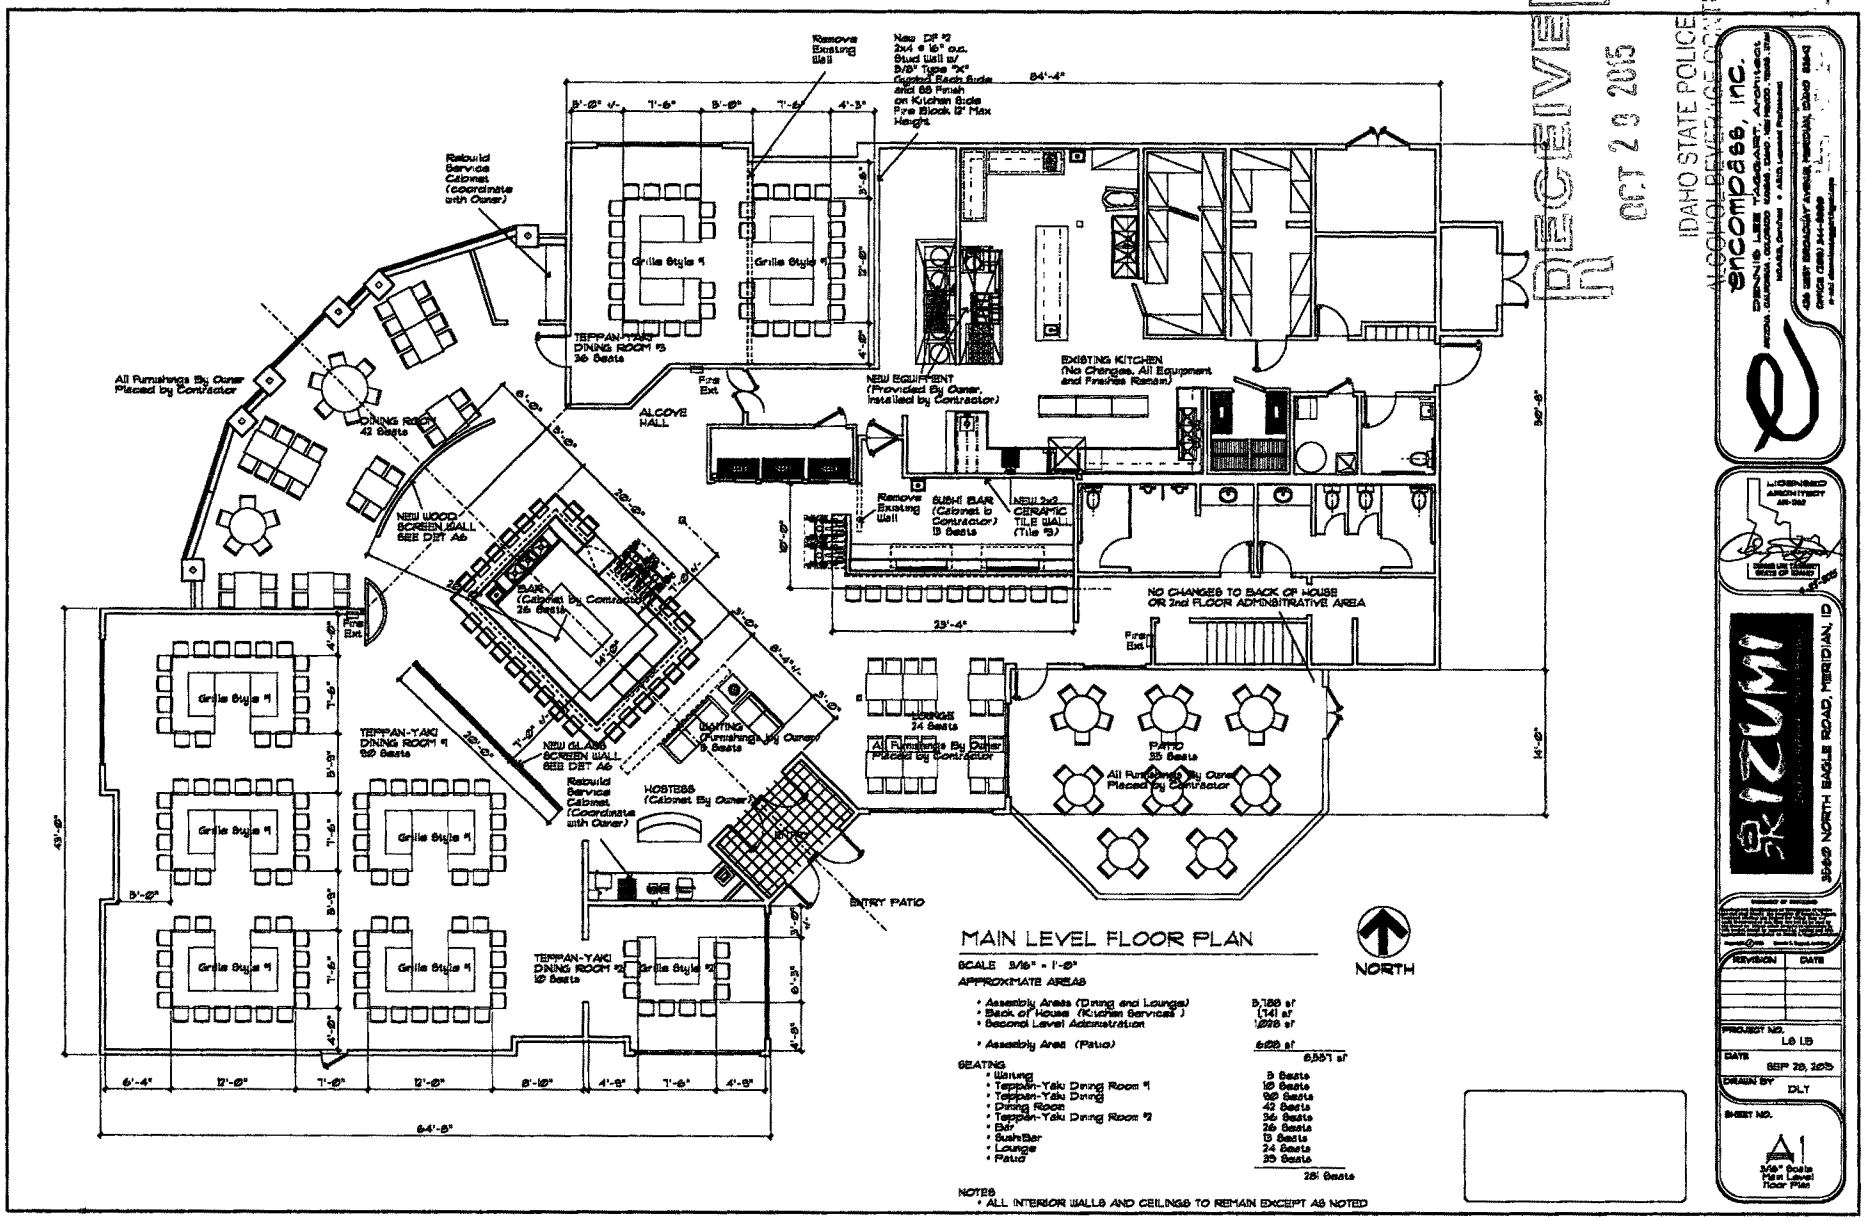


## MAIN LEVEL FLOOR PLAN

SCALE 3/16" = 1'-0"

APPROXIMATE AREAS

| | |
|---|---|
| • Assembly Areas (Dining and Lounge) | 9,788 sf |
| • Back of House (Kitchen Services) | (14) sf |
| • Second Level Administration | 1,028 sf |
| • Assembly Area (Patio) | 622 sf |
| | 8,557 sf |

SEATING

| | |
|---|---|
| • Waiting | 5 Seats |
| • Teppan-Yaki Dining Room #1 | 50 Seats |
| • Teppan-Yaki Dining | 90 Seats |
| • Dining Room | 42 Seats |
| • Teppan-Yaki Dining Room #2 | 36 Seats |
| • Bar | 26 Seats |
| • SushiBar | 13 Seats |
| • Lounge | 24 Seats |
| • Patio | 35 Seats |
| | 281 Seats |

NOTES
• ALL INTERIOR WALLS AND CEILINGS TO REMAIN EXCEPT AS NOTED

encompass, inc.
BRENT & LEE TAGGART, ARCHITECTS
ARIZONA, CALIFORNIA, COLORADO, IDAHO, OHIO, NEW MEXICO, NEVADA, UTAH
BOISE, IDAHO

LICENSED ARCHITECT

IZUMI

REVISION | DATE

PROJECT NO. L6 LB
DATE SEP 28, 2015
DRAWN BY DLT
SHEET NO. A1
3/16" Scale Main Level Floor Plan

RECEIVED
OCT 29 2015
IDAHO STATE POLICE
ALCOHOL BEVERAGE CONTROL

RECEIVED
DEC 30 2015