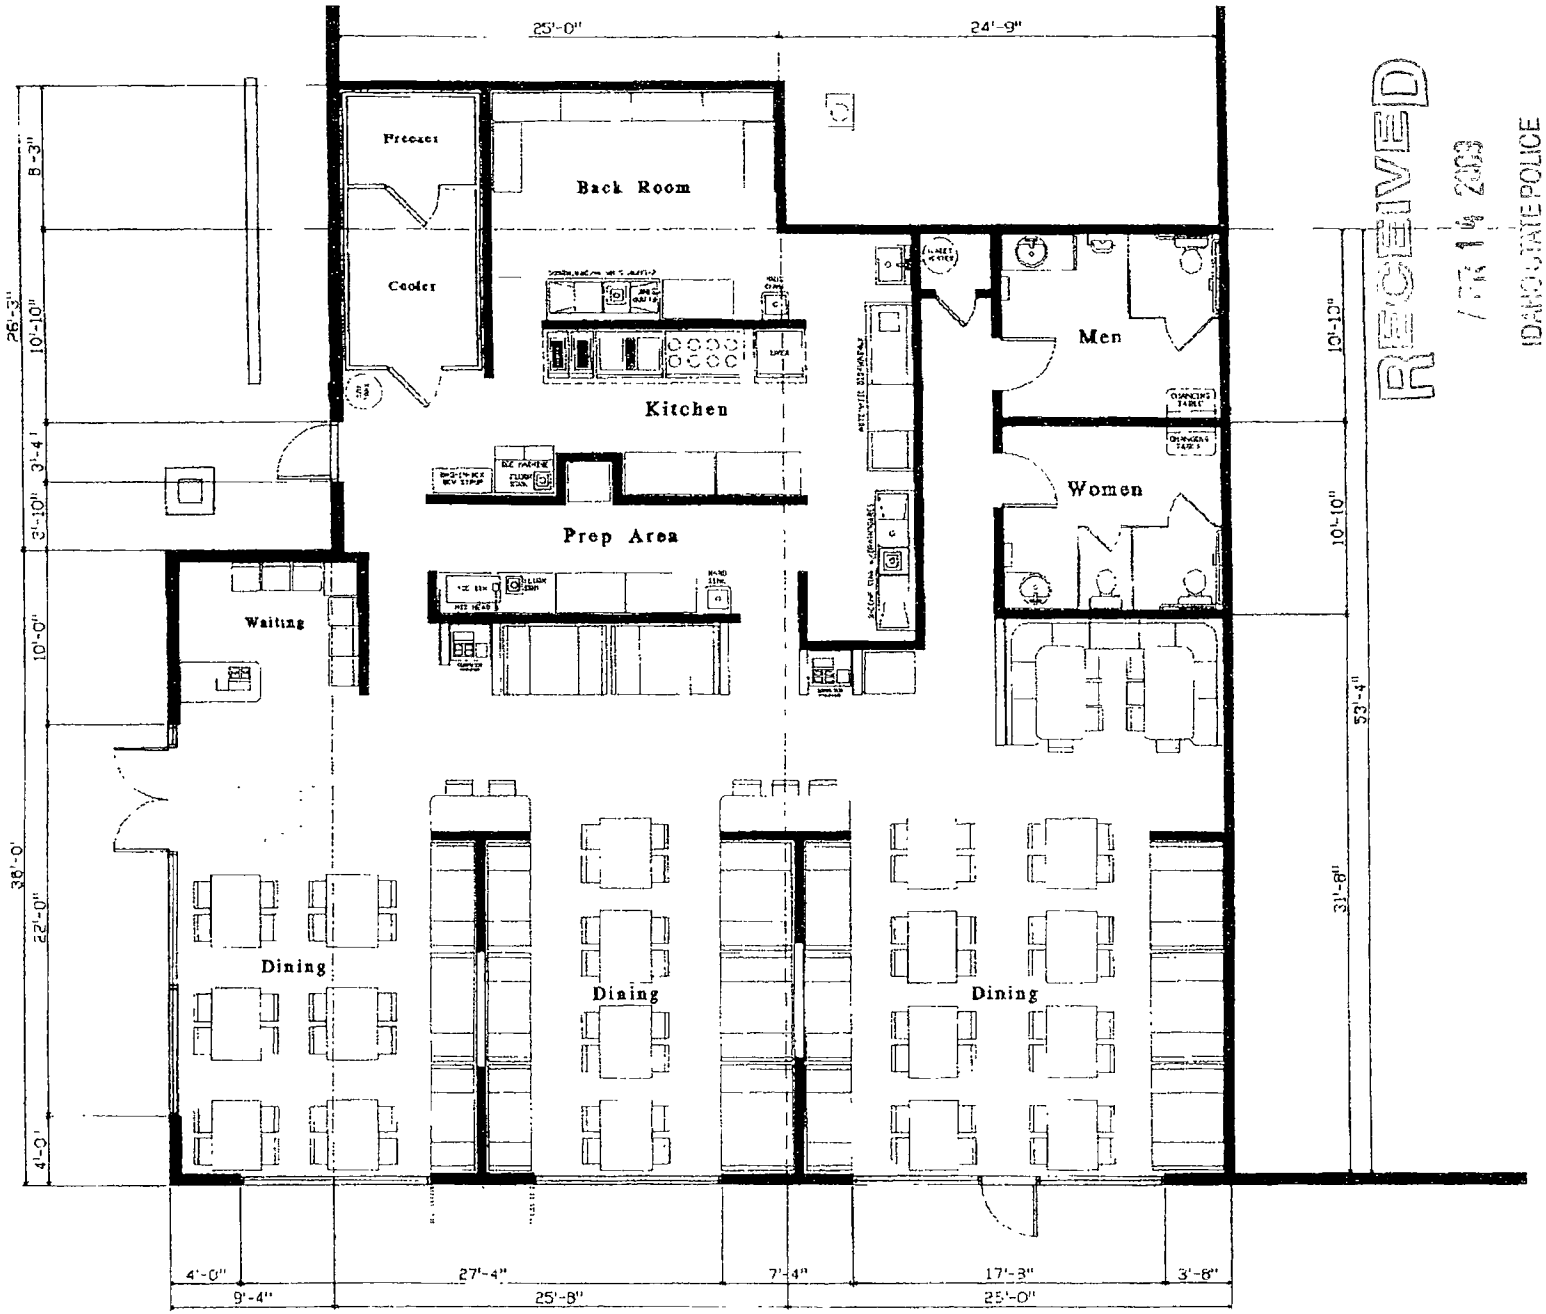

Floor Plan 1"=10'

RECEIVED
IDAHO STATE POLICE
ALCOHOL BEVERAGE CONTROL