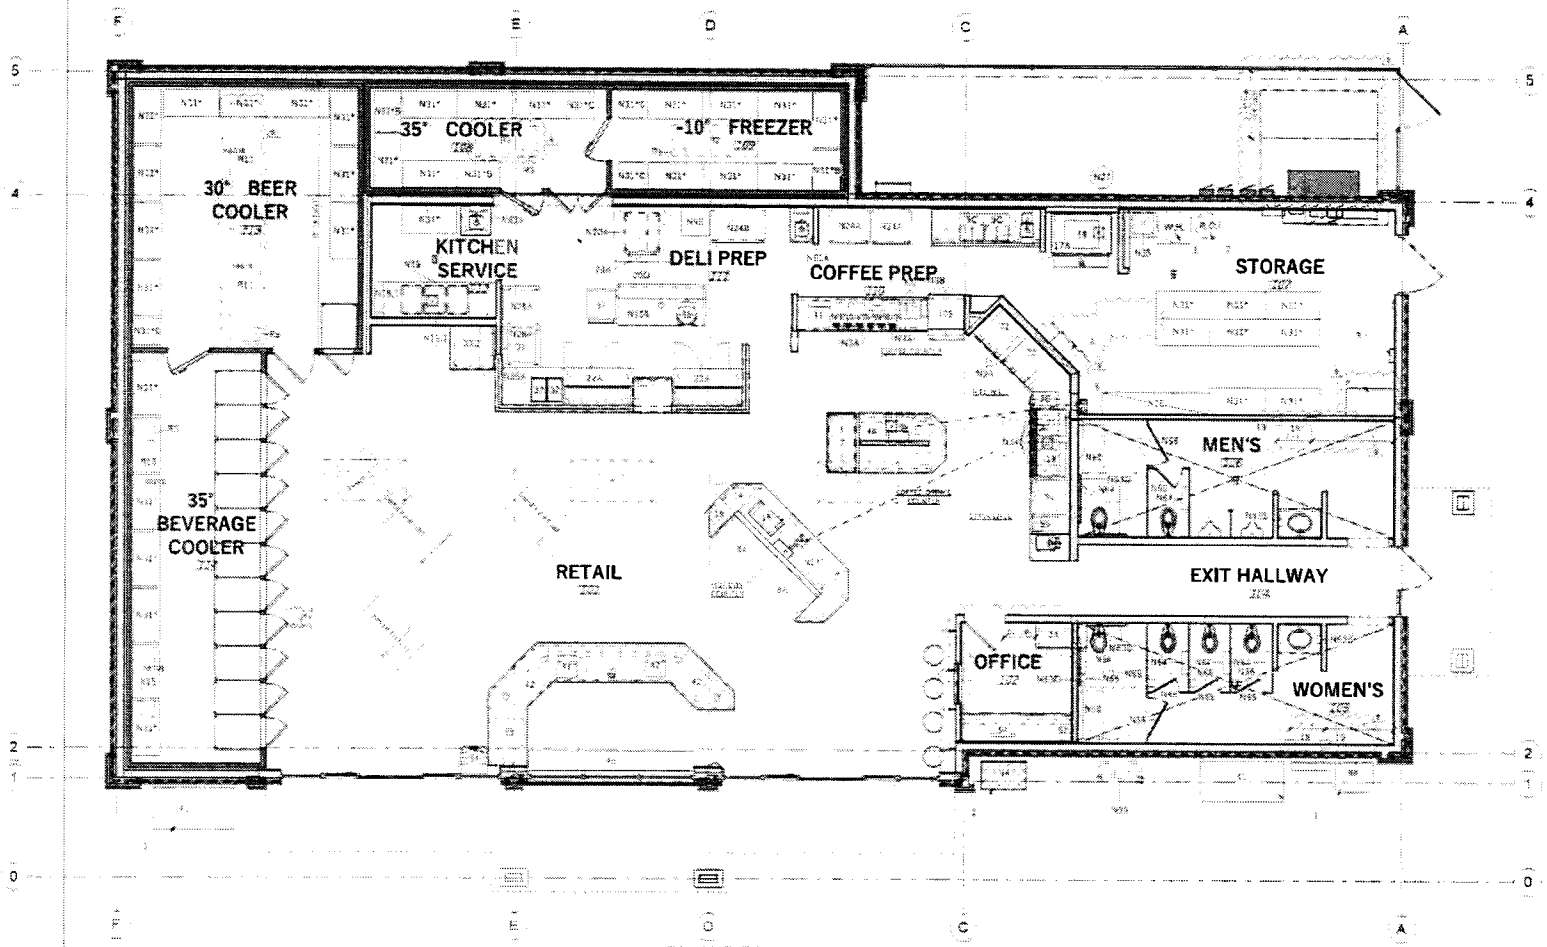

EQUIPMENT FLOOR PLAN

PROJECT NUMBER
18-030

ISSUE DATE:
JANUARY 7, 2019

REVISIONS:

No.	Date	Description
1	4/12/19	Construction Set

MAVERIK

MAVERIK INC. STORE
5525 N GOVERNMENT WAY
COEUR D'ALENE, IDAHO

EQUIPMENT FLOOR PLAN

A1.5

JZW ARCHITECTS