Premises ID 2T-252

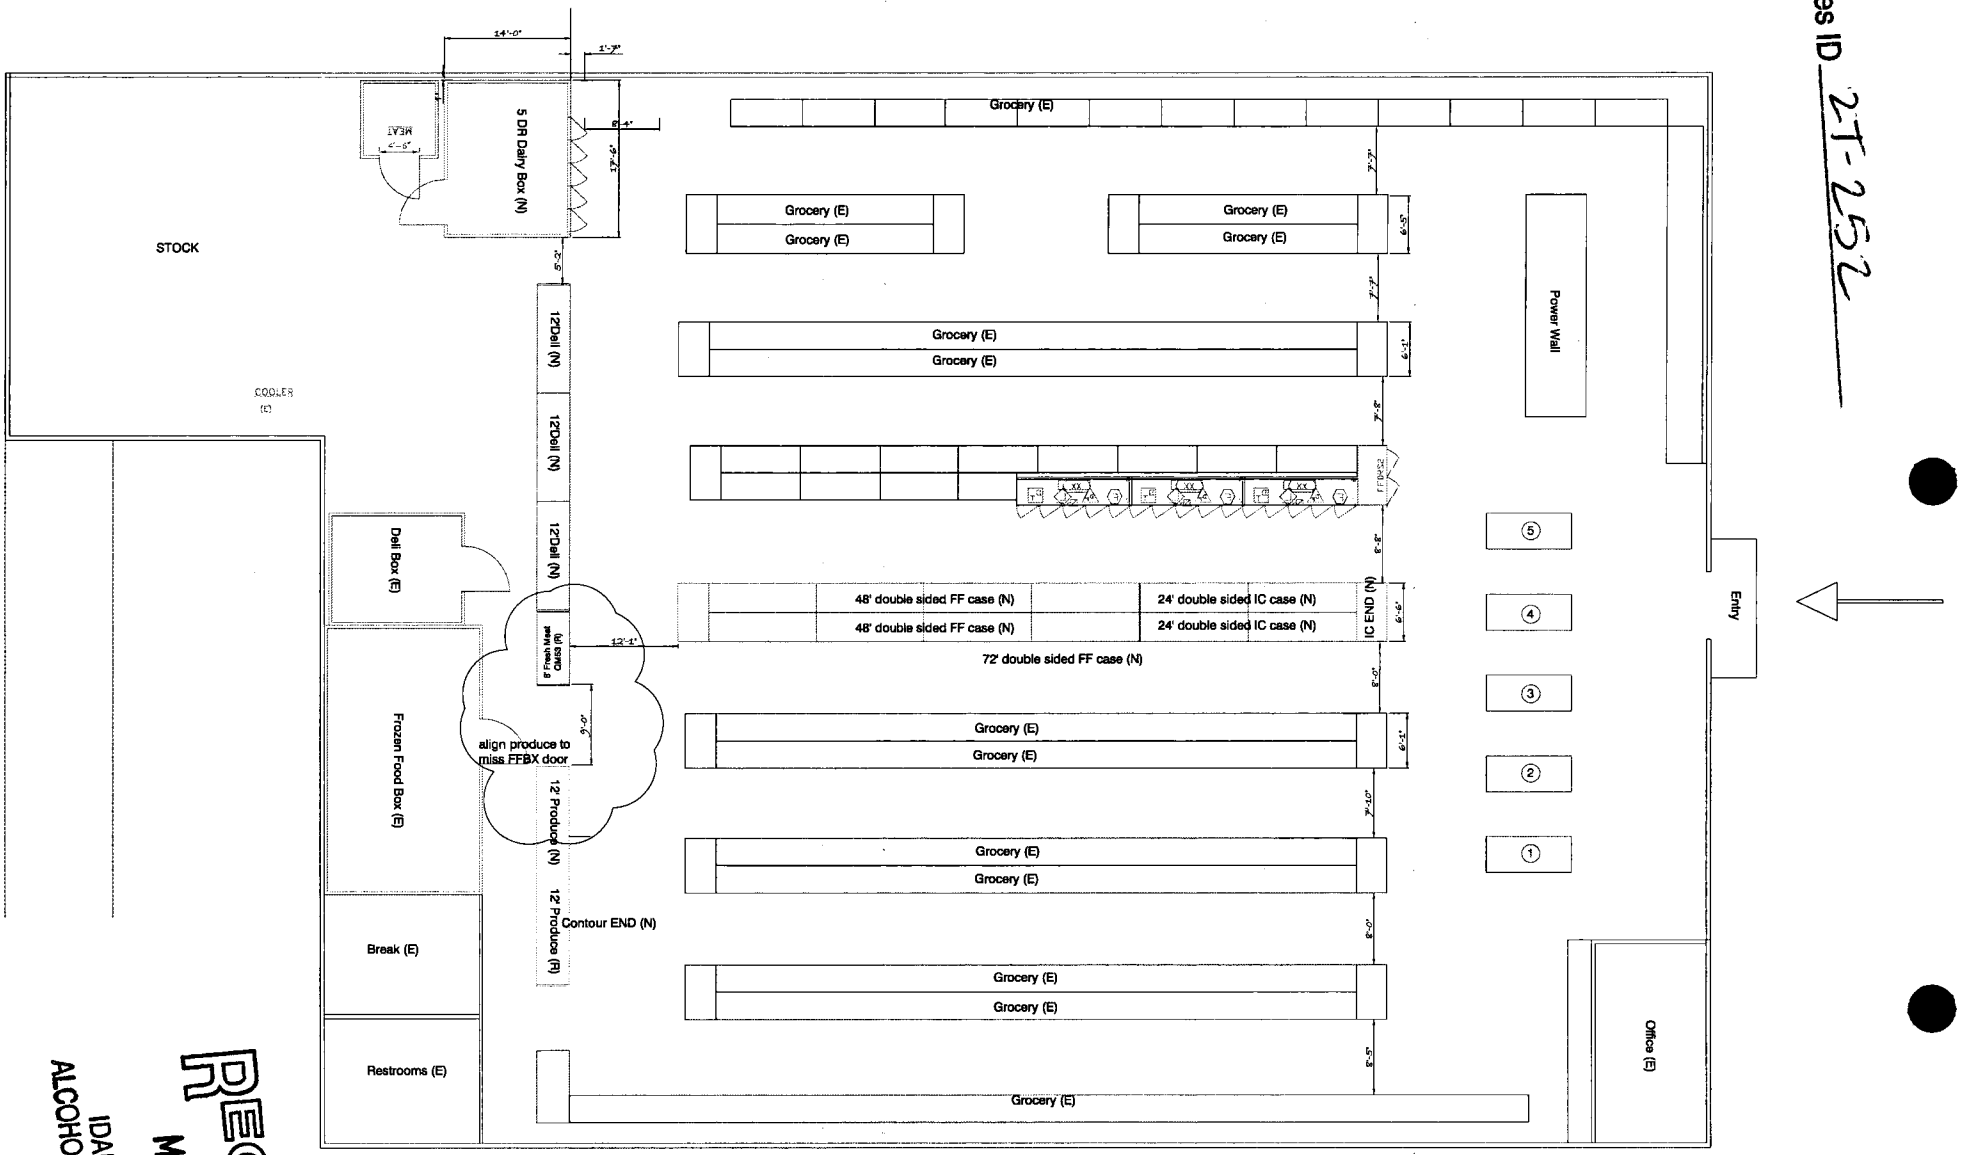

add 12' to produce,
relocate meat case
Remodel

Grocery Outlet #76
Twin Falls, ID.
Proposed Remodel

Modified
4/26//2012

DRWN BY:
PAM

RECEIVED
MAY 01 2020
IDAHO STATE POLICE
ALCOHOL BEVERAGE CONTROL