EQUIPMENT SCHEDULE

MARK	QUANTITY	DESCRIPTION	MFR	MODEL	ELECTRICAL	PLUMBING	NOTES	SUPPLIED BY
BACKROOM								
BR1	2	DRYING RACKS 48W, 3 COMP	METRO (SUPER ELECTRA)	WALL MOUNTS (2) 4W60SC & (1) 4W60SSC, (2) 4W63SAC CHROME SHELVES				JACKSONS
BR3	2	STORAGE SHELVING	METRO	18"x60"x72H CHROME WIRE, 4W60NC W/ 64P POSTS			DRY SHELVING	JACKSONS
BR7	4	STORAGE SHELVING	METRO	24"x60"x72H CHROME WIRE, 4W60NC W/ 64P POSTS			DRY SHELVING	JACKSONS
BR8	1	WALL SHELVING	METRO (OR EQUAL)	2 TIER - 18"x36"			SPACE AS REQUIRED ON WALL TO ACCOMMODATE NETWORK COMPONENTS	JACKSONS
BR14	3	STORAGE SHELVING	123 SHELVING	3260Y GOLD BOND SHELF, PRY GOLD BOND POST, PRIMO BIN BRACKET			BEER CAGE SHELVING	JACKSONS
BR17	2	STORAGE SHELVING	METRO	24"x36"x72H GREEN EPOXY WIRE, 4W48NK3 W/ 64P3 POSTS			WIL COOLER/ FREEZER SHELVING	JACKSONS
BR18	4	STORAGE SHELVING	METRO	24"x60"x72H GREEN EPOXY WIRE, 4W48NK3 W/ 64P3 POSTS			WIL COOLER/ FREEZER SHELVING	JACKSONS
BR19	3	STORAGE SHELVING	METRO	24"x60"x72H GREEN EPOXY WIRE, 4W60NK3 W/ 64P3 POSTS			WIL COOLER/ FREEZER SHELVING	JACKSONS
BR21	1	BAG-IN-BOX SYSTEM (FOUNTAIN) (FOUNTAIN)						VENDOR
BR22	1	BAG-IN-BOX SYSTEM (POS) (POS)						VENDOR
BR24	1	CO2	LIQUIDATOR	LIQUIDATOR 300 CO2 SYSTEM INJCO2 / 1J300-0C05				VENDOR
BR25	1	COAT RACK	NATIONAL BUSINESS FURNITURE	ITEM #61237, COLOR: BLACK			36" WIDE WALL MOUNT COAT RACK w/HANGER SHELF	G.C.
BR26	1	MOP RACK					PROVIDE W/ MOP SINK	G.C.
BR27	1	TOOL RACK	EX-CELL ANDER	1216 CLINCHER MOP ANDERSOON HOLDER, 333-0 28H12			WALL MOUNTED, INSTALL BY G.C. MOUNT TOP @40" A.F.F.	JACKSONS
BEVERAGE								
B1	2	DUAL COFFEE BREWER	BUNN	THERMOFRESH DIGITAL BREWER #04600.0036	120/230VAC 20 AMP	3/8" CW FLARE		JACKSONS
B2	5	COFFEE URNS	BUNN	THERMOFRESH DIGITAL BERWER #52750.0001 w/ TAMPER DOS2		NONE		JACKSONS
B3	2	ICED TEA BREWER	BUNN	1TD, DUAL DILUTION #61400.0003	120W, 14AMPS, 1700 WATTS NOT ATTACHED NEMA 5-15P CORD	20-80 PSI, MACHINE SUPPLIED w/ 1/4" O.D. BRASS FLARE FITTING, 10PM min		JACKSONS
B6	1	HOT WATER DISPENSER	CURTIS	1W20GT (5 GAL WATER BOILER)	120 / 220V / 60 / 12.5 / 22.7, 1550 / 3000W	1/2 BOOSTER	13.5GOM, 3/8" NPT x 1/4 FLARE	JACKSONS
B5	1	HOT CAPPUCCINO MACHINE	CURTIS	G3 PRIMO MODEL #PCG13P10000	120V / 60Hz, 1500W / 13A NEMA 5-15P	3/8" CW w/ BRASS FLARE		JACKSONS
B8	1	CREAM MACHINE	QUICKMIST CREM	CM2 DUAL (DIMO-PORT MODEL)	115v / 2.0 MAX AMPS / 150W		134A REFRIGERANT	JACKSONS
B9	1	SURESHOT FLAVORSHOT II	SIMPLY INNOVATIVE	JCFC-10	120v / 60Hz / 0.5 AMP, 1 PRIMS	-		JACKSONS
B9	1	COFFEE CADDY	FRESH LOOK					JACKSONS
B10	1	"HAZIL" GOURMET ICE SYSTEM	BUNN	ULTRA2	120V / 60Hz, 13A NEMA 5-15P			JACKSONS
B16	1	ICEB	CORNELIUS	V4 SERIES, FCB1, 2-FLAVOR	208/230VAC, 60Hz, 20AMP (NEMA 15 (SHUGE MODE SIZE)	3/8" CW, 25 PSI MIN		VENDOR
B17	1	12-HEAD FOUNTAIN MACHINE	CORNELIUS	ENDURO 900 WHICE MIRROR MOUNT	115 V / 60 Hz / 8.2 Amps	3/8" CW INLET & 0.10" PVC (NPT)	PROVIDE 2-STYLE SINK R12 FULL FACE PANEL TO COUNTERTOP (BY VEND)	VENDOR
CASHIER								
S2	2	EPOS						
S3	4	SCANNER						
S4	1	SAFE					UNDERCOUNTER	
S5	2	PIN PAD						
S6	1	LOTTO						
S7	1	PC						
S8	1	FOD MACHINE					UNDERCOUNTER	
S9	1	EOD (EMERGENCY SHUTOFF)						
S10	1	BROCHURE DISPLAY						
FOOD								
F1	1	UNPLUGS BAKERY CASE	STRUCTURAL CONCEPTS	CSC1222		NONE		JACKSONS
F2	1	HIND-O-GHEE DISPENSER	GEHL'S			120W / 1.7A / 315W		JACKSONS
F3	1	CHEF-MASTER	GEHL'S					JACKSONS
F4	1	CHEM HOT CHOB	DUKES, INC.	INFINITY SERIES, INF5202		120W / 14.8 AMP, 1762 W; 6 FT CORD	1NEMOUNT, BRANCH CIRCUIT	JACKSONS
F5	2	MICROWAVE	PANASONIC	NE-1054		120W / 60Hz 7L 1000w NEMA 5-15R or NEMA 5-20R		JACKSONS
F6	2	SUN CABINET	AFW WYOTT	DC-10				JACKSONS
F9	2	ROLLER GRILL - LARGE	AFW WYOTT	HDC3-SS, w/ SNEEZER GUARD, DIVIDER K17, BUN C-RS & DML COVERS	120V / 60Hz, 565W / 6.3A; NEMA 5-15P; 208 / 240V, 1200 / 1600W, 6.5/7 A			JACKSONS
F12	2	HOT DOG WARMER	AFW WYOTT	CP12-SS	120V, 700W, 5.8A; NEMA 5-15P			JACKSONS
F13	1	CONDIMENT SERVER	DERMER	KD-2 #57770			(2) 1/9 SIZE PANS	JACKSONS
MISCELLANEOUS								
M01	1	HOT TEA STATION CABINET					(INCLUDE MICROWAVE PACKAGE)	CABINET FABRICATOR
M02	2	PAPER TOWEL DISPENSER	GEORGIA PACIFIC	#6900, 1-ROLL PAPER TOWEL DISPENSER #234137				JACKSONS
M03	2	SOAP DISPENSER	UNI	FOAMING SOAP DISPENSER #211319				JACKSONS
M04	1	COFFEE DRAIN TRAY					STAINLESS STEEL - FORMED INTO COUNTERTOP	CABINET FABRICATOR
M05	1	ICED TEA DRAIN TRAY					STAINLESS STEEL - FORMED INTO COUNTERTOP	CABINET FABRICATOR
M06	1	FILE CABINETS	OFFICE MAX (OR EQUAL)	ITEM #622306112, MFG. #HMC3542			TWO DRAWER COMMERCIAL VERTICAL FILES, 22"D, LESTER RIZE, BLACK	G.C.
M07	1	DESK & WALL MOUNT SHELVING					CUSTOM FABRICATED	CABINET FABRICATOR
M09	1	FOUNTAIN DRAIN TRAY					STAINLESS STEEL - FORMED INTO COUNTERTOP	CABINET FABRICATOR
REFRIGERATION								
R1	1	UNDERCOUNTER REFRIGERATOR	TRUE	TUC-49	115V / 60Hz / 1, 9AMPS; NEMA 5-15P			JACKSONS
R7	1	ICE CUBE MACHINE	MANITOWOC	QUIETQUBE, MODEL #D-0070C (self-dra)	115 / 60 / 1; 1.1 AMPS	3/8" CW FPT IN LET & 1/2" FPT DRAIN (Water Pressure 3a: min. 20psi, max. 80psi)		JACKSONS
R13	1	MULTI-DECK OVERHEAD MERCHANDISER	HILL PHOENIX	CODR (F REAR LOAD)	SEE MFR. SPECS			JACKSONS

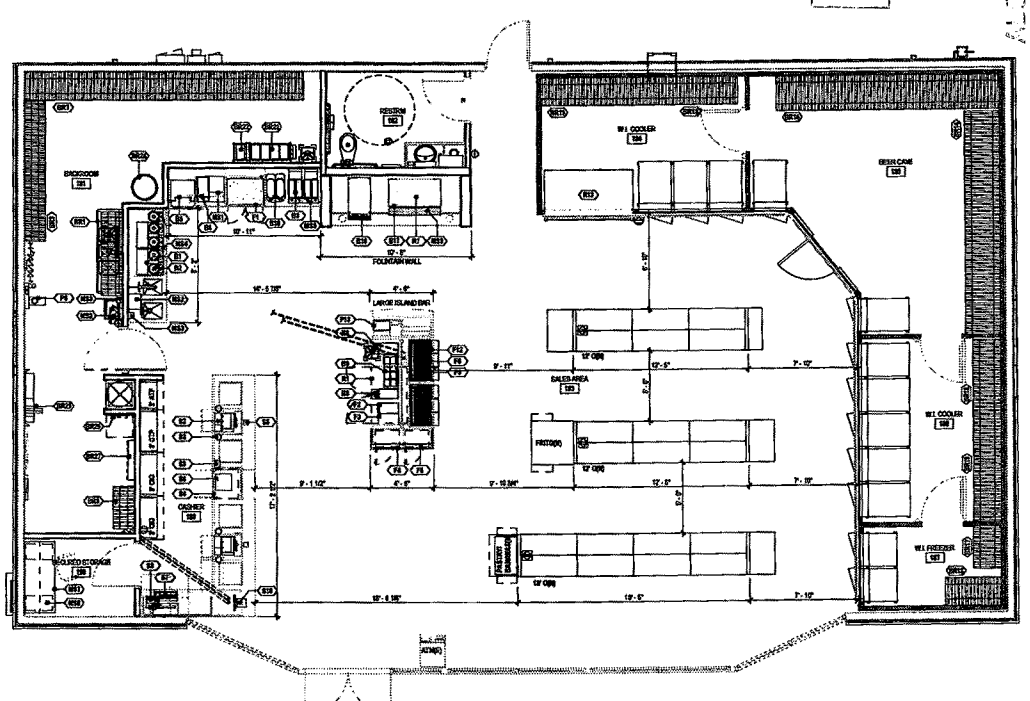

1 EQUIPMENT FLOOR PLAN
1/8" = 1'-0"

RECEIVED
APR 17 2017

Jacksons
SCOTT STOM ARCHITECT

STORE NO. 61
STORE REMODEL
927 CALDWELL BLVD | NAMPA, ID | 83651

Jacksons
JACKSONS FOOD STORES, INC.
3450 E COMMERCIAL COURT | MERIDIAN, ID 83642
ph 208.888.5061 | fx 208.888.3385
www.jacksonsfood.com

No.	Description	Date

PROJECT NO. 2031
DATE 11-15-16
DRAWN
Author Checker

SHEET TITLE
EQUIPMENT FLOOR PLAN

SHEET NO. Q101

SCALE 1/8" = 1'-0"

#61