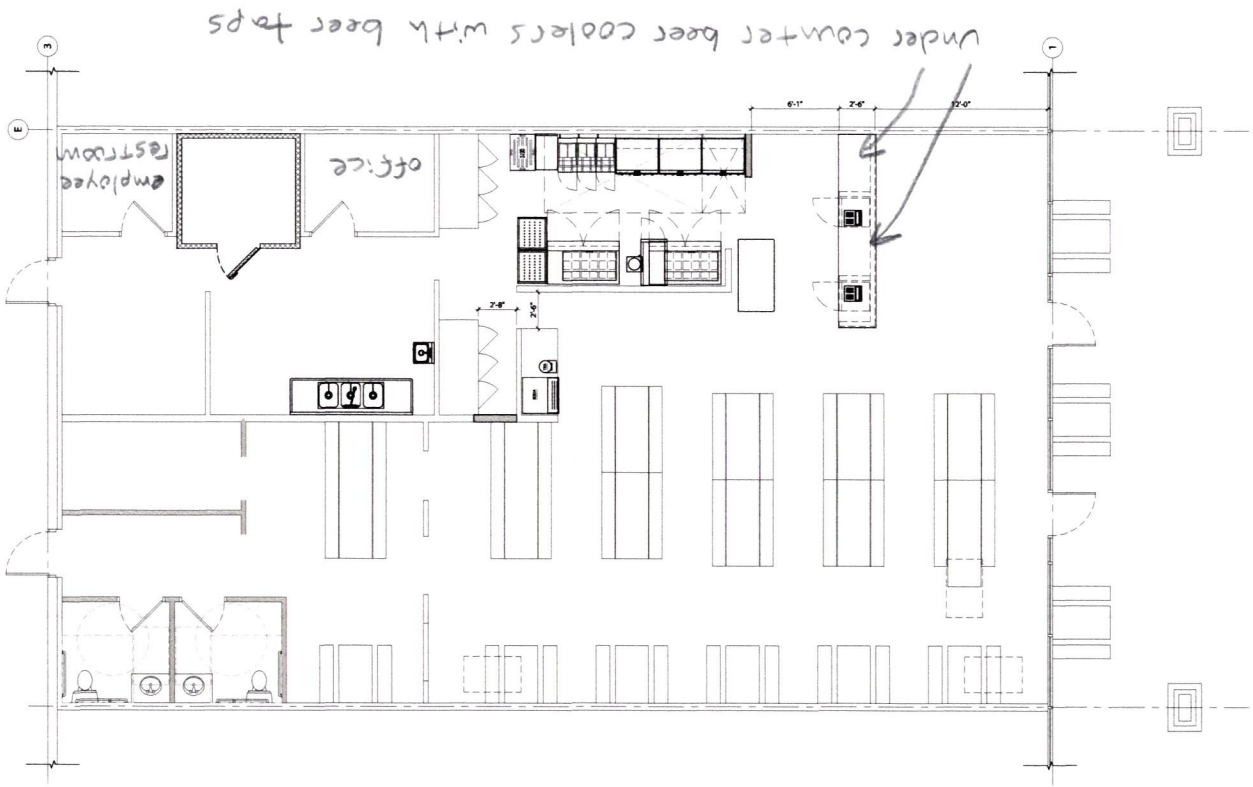

1 FLOOR PLAN - PROPOSED
SCALE: 1/4" = 1'-0"

0 2' 4' 8'
SCALE: 1/4" = 1'-0"
N

Premises ID K-3422

RECEIVED
JUN 25 2021
IDAHO STATE POLICE
ALCOHOL BEVERAGE CONTROL

S:\Projects\2020 Projects\20-NEW_Killer_Burger_Idaho\F_Drawings\F2_Current\CAD\A-121- 20NEW-Floor Plan-New.dwg © Plot Date: Jun 16 21 @ Time: 11:38 AM

© AXIS DESIGN GROUP
THESE DRAWINGS ARE THE PROPERTY OF AXIS DESIGN GROUP AND ARE NOT TO BE REPRODUCED IN ANY MANNER EXCEPT WITH THE PRIOR WRITTEN APPROVAL OF AXIS DESIGN GROUP.

AXIS DESIGNGROUP
ARCHITECTURE & ENGINEERING, INC.
11104 S.E. STARK STREET
PORTLAND, OR 97216
T: 503.284.0988 | F: 503.546.9276

KILLER BURGER
IDAHO
121 W. PRAIRIE AVENUE - SUITE H
HAYDEN, IDAHO 83835

REVISIONS

No.	Description	Date

DRAWN BY: SJM
CHECKED BY:
JOB NO: 20-000
DATE: 06/16/2021
ISSUED FOR: REVIEW
SHEET TITLE
FLOOR PLAN
PROPOSED
SHEET NO.
A-121