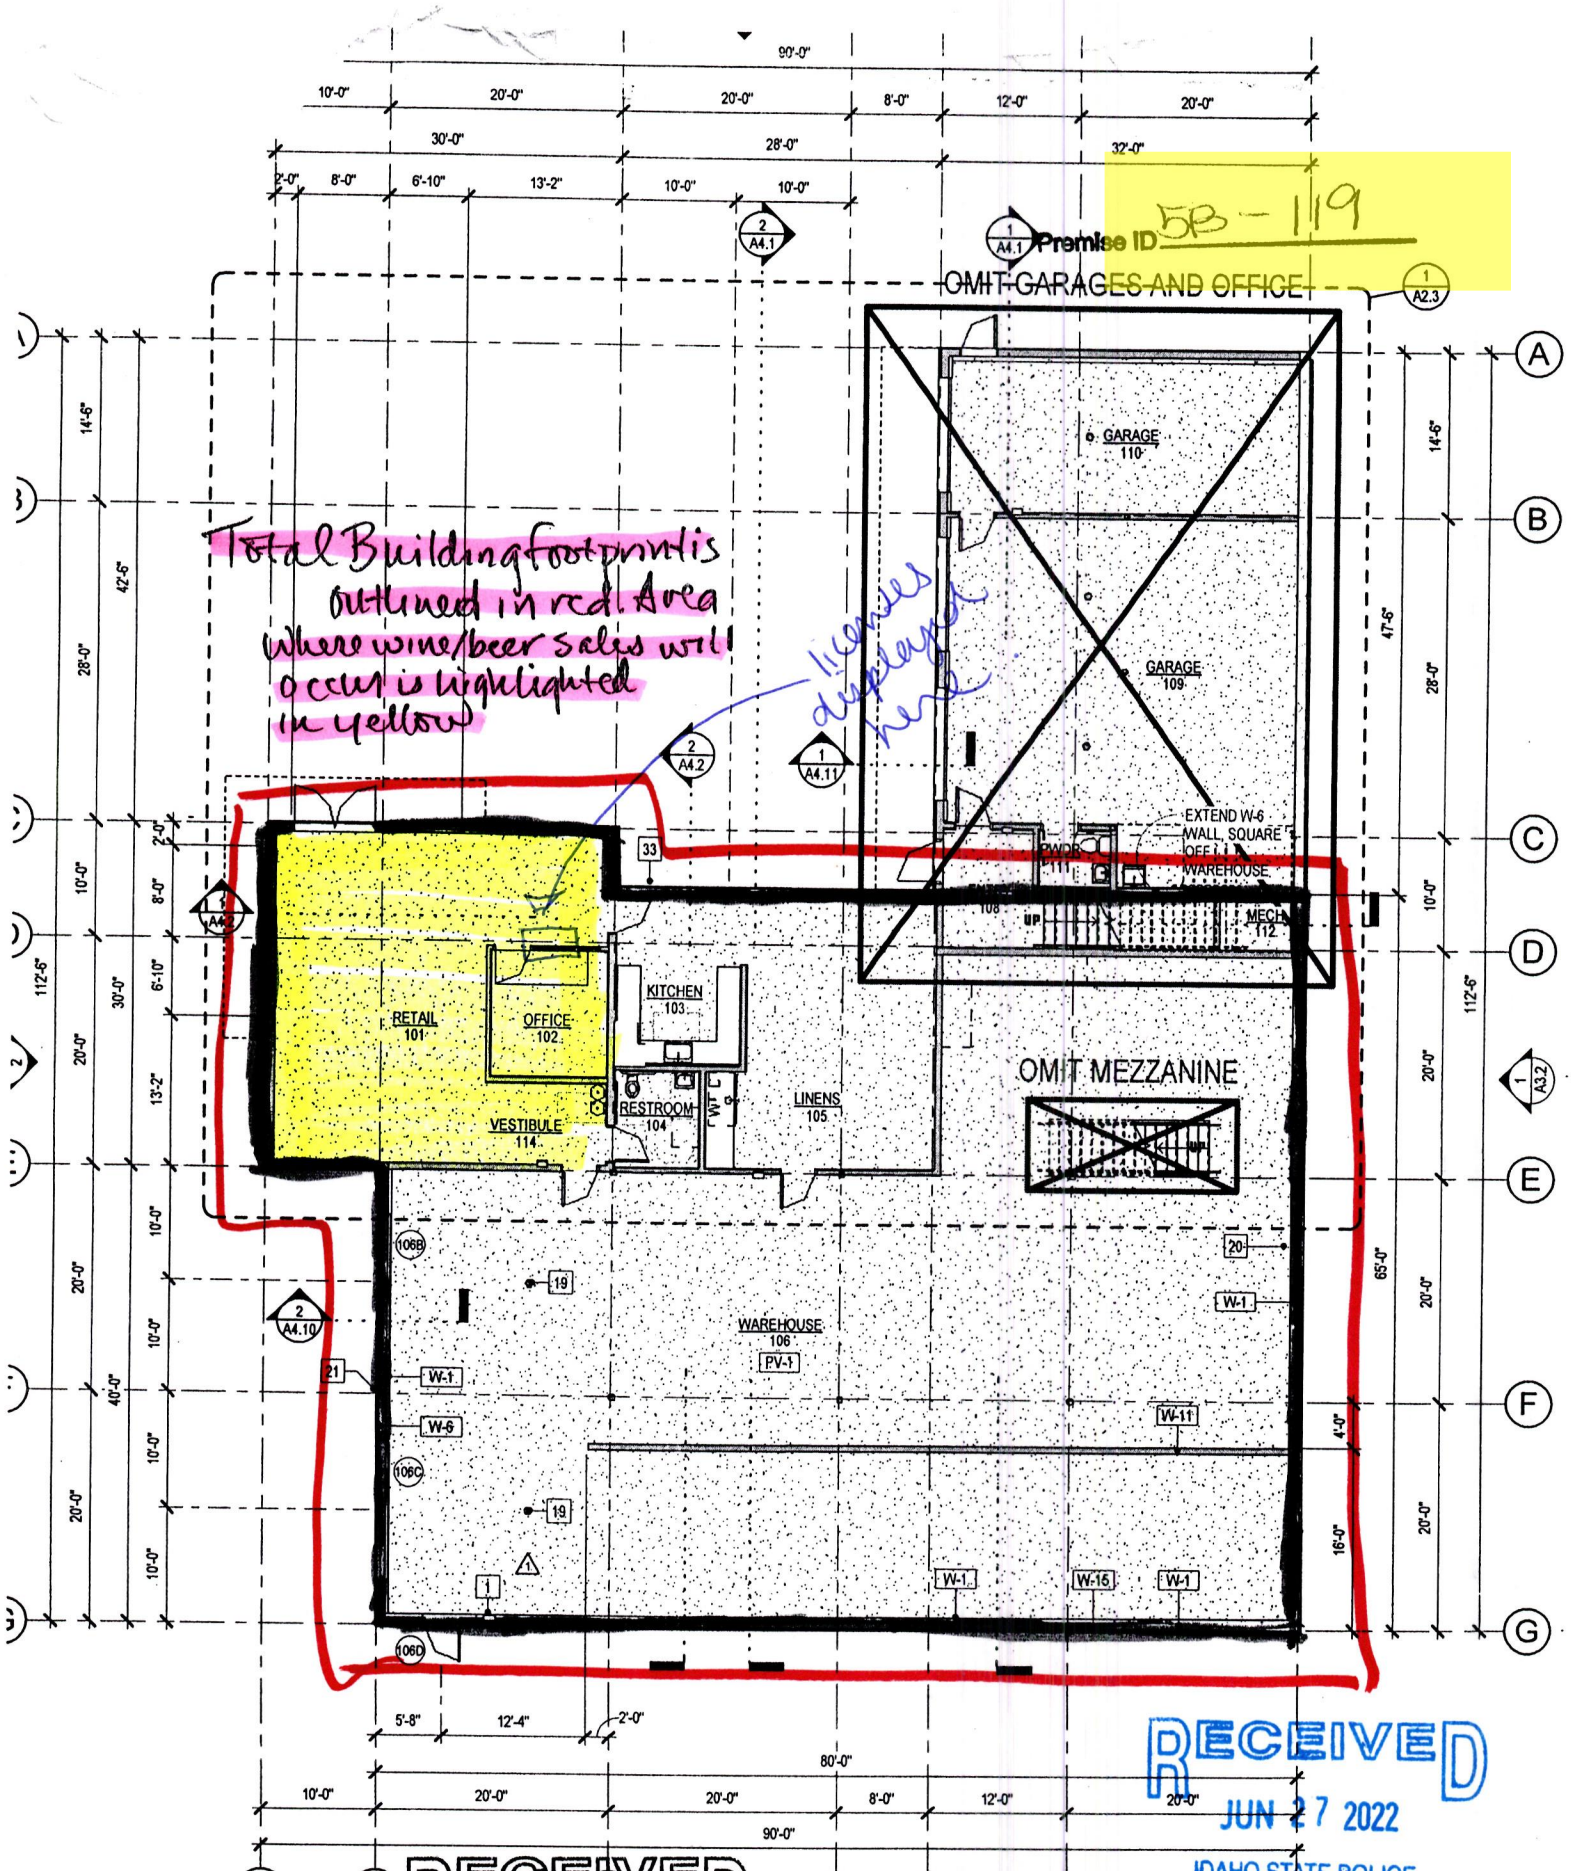

RECEIVED
JUN 27 2022
IDAHO STATE POLICE
ALCOHOL BEVERAGE CONTROL

RECEIVED
APR 19 2019
IDAHO STATE POLICE
ALCOHOL BEVERAGE CONTROL

MAIN FLOOR PLAN 1

1/8" = 1'-0"

180 Northwood Way