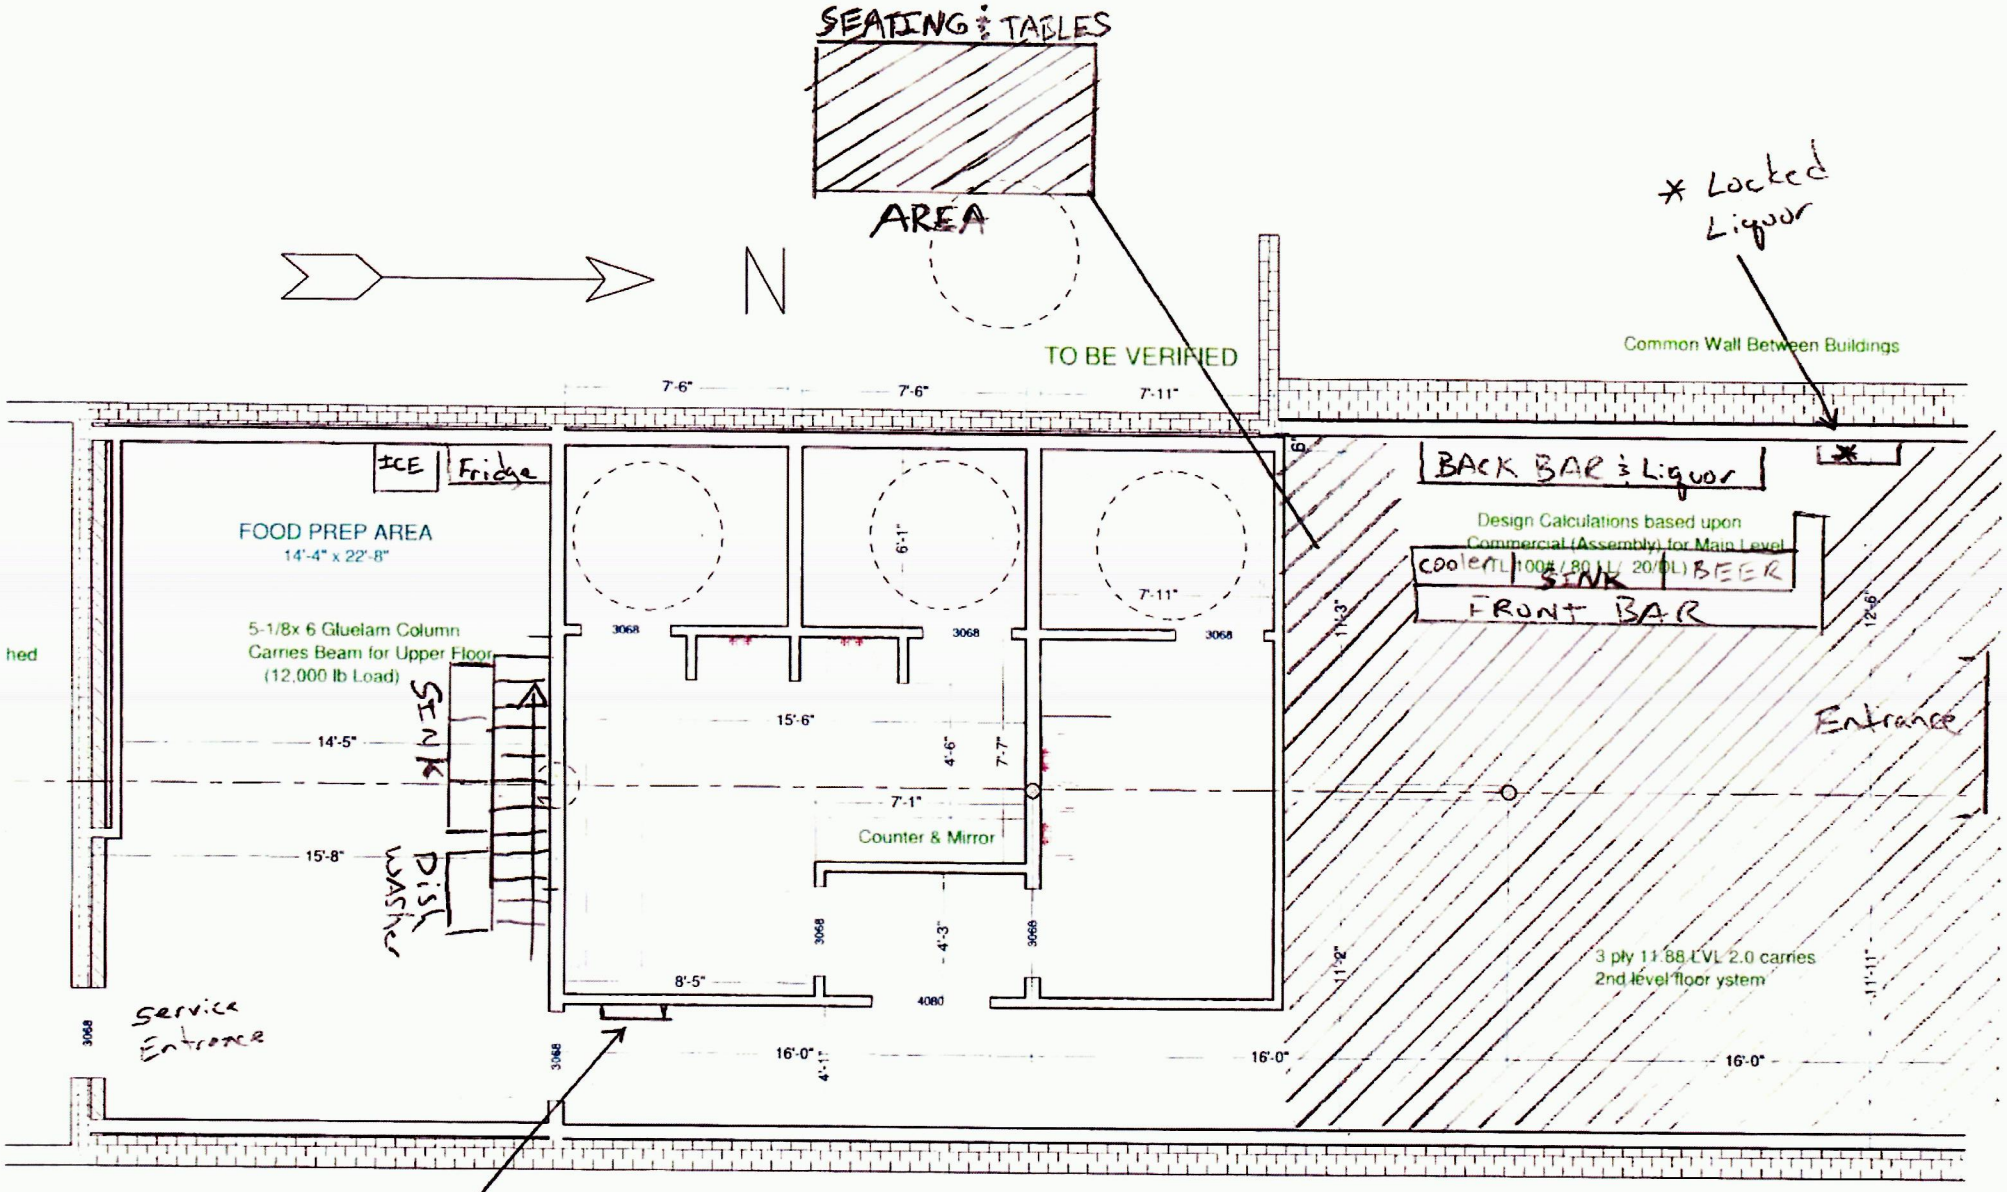

LIVING AREA
2890 sq ft

Main Level

License Display

updated map

PREMISE ID 4C-43

RECEIVED
AUG 10 2023
IDAHO STATE POLICE
ALCOHOL BEVERAGE CONTROL