Store 160

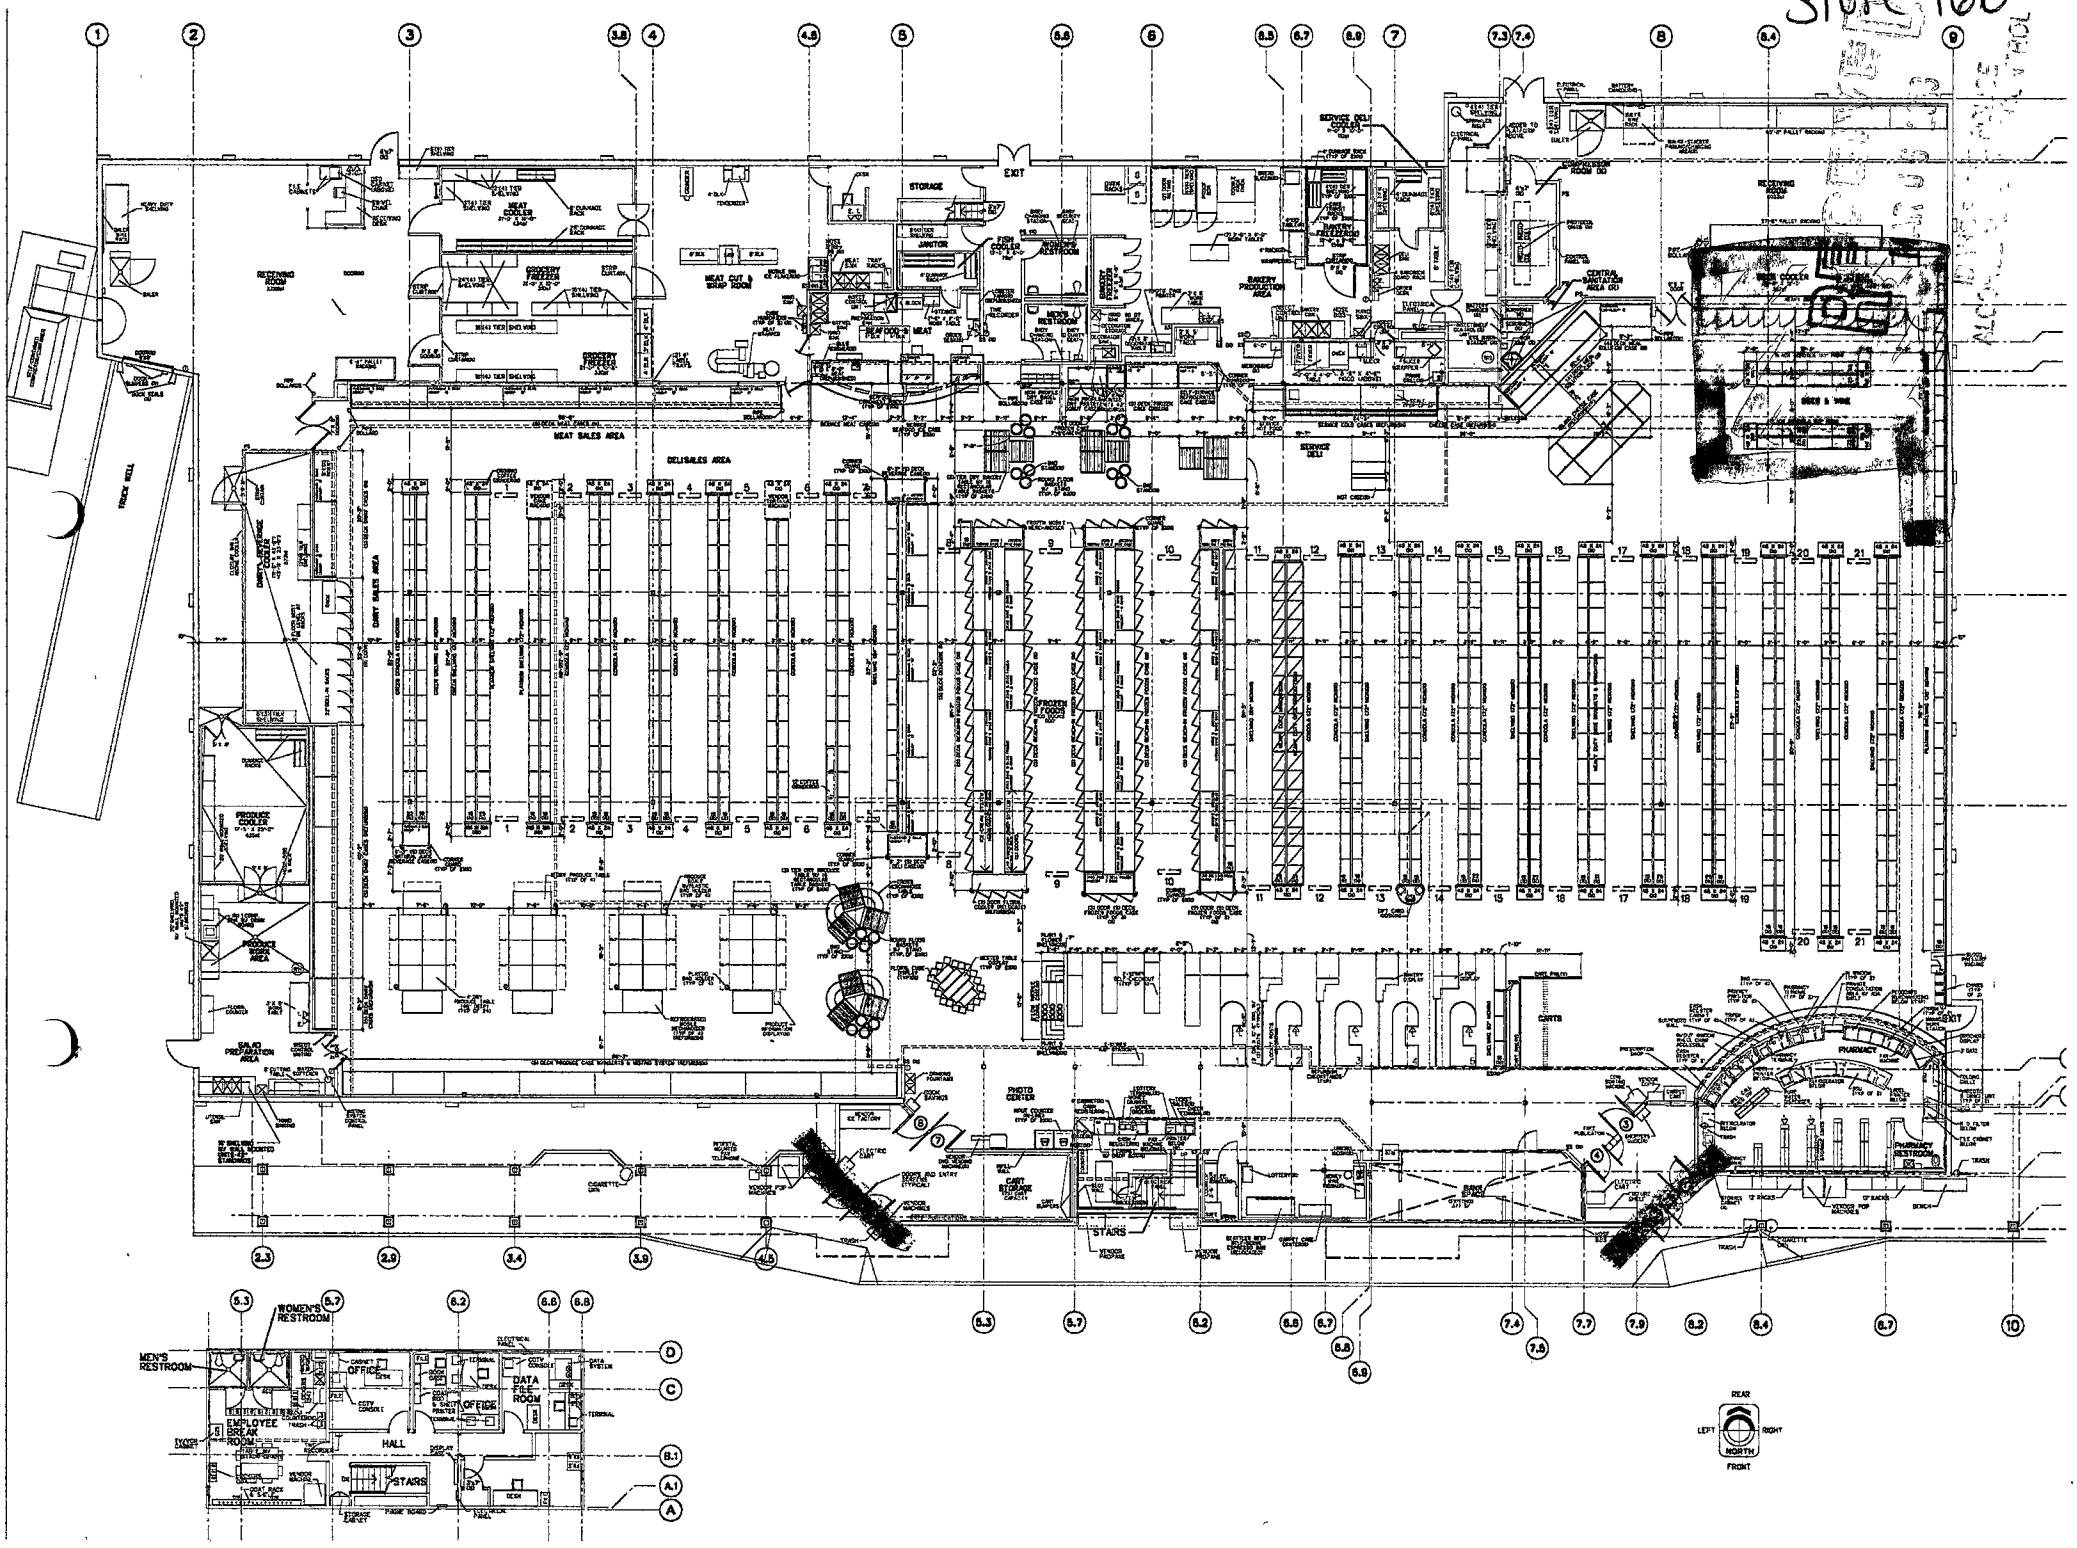
MEAT SALES AREA
DELI/SALES AREA
DAIRY SALES AREA
PRODUCE COOLER
PRODUCE WORKING AREA
SALAD PREPARATION AREA
GROCERY FREEZER
GROCERY FREEZER
MEAT COOLER
MEAT CUT & WRAP ROOM
RECEIVING ROOM
STORAGE
EXIT
JANITOR
MEN'S RESTROOM
WOMEN'S RESTROOM
BAKERY PRODUCTION AREA
SERVICE DELI
CENTRAL SANITATION AREA
RECEIVING ROOM
PHOTO CENTER
STAIRS
CARTS
PHARMACY
PHARMACY RESTROOM
TRUCK WELL
OFFICE
DATA PRE-ROOM
OFFICE
EMPLOYEE BREAK ROOM
HALL
STAIRS
REAR
LEFT
RIGHT
NORTH
FRONT