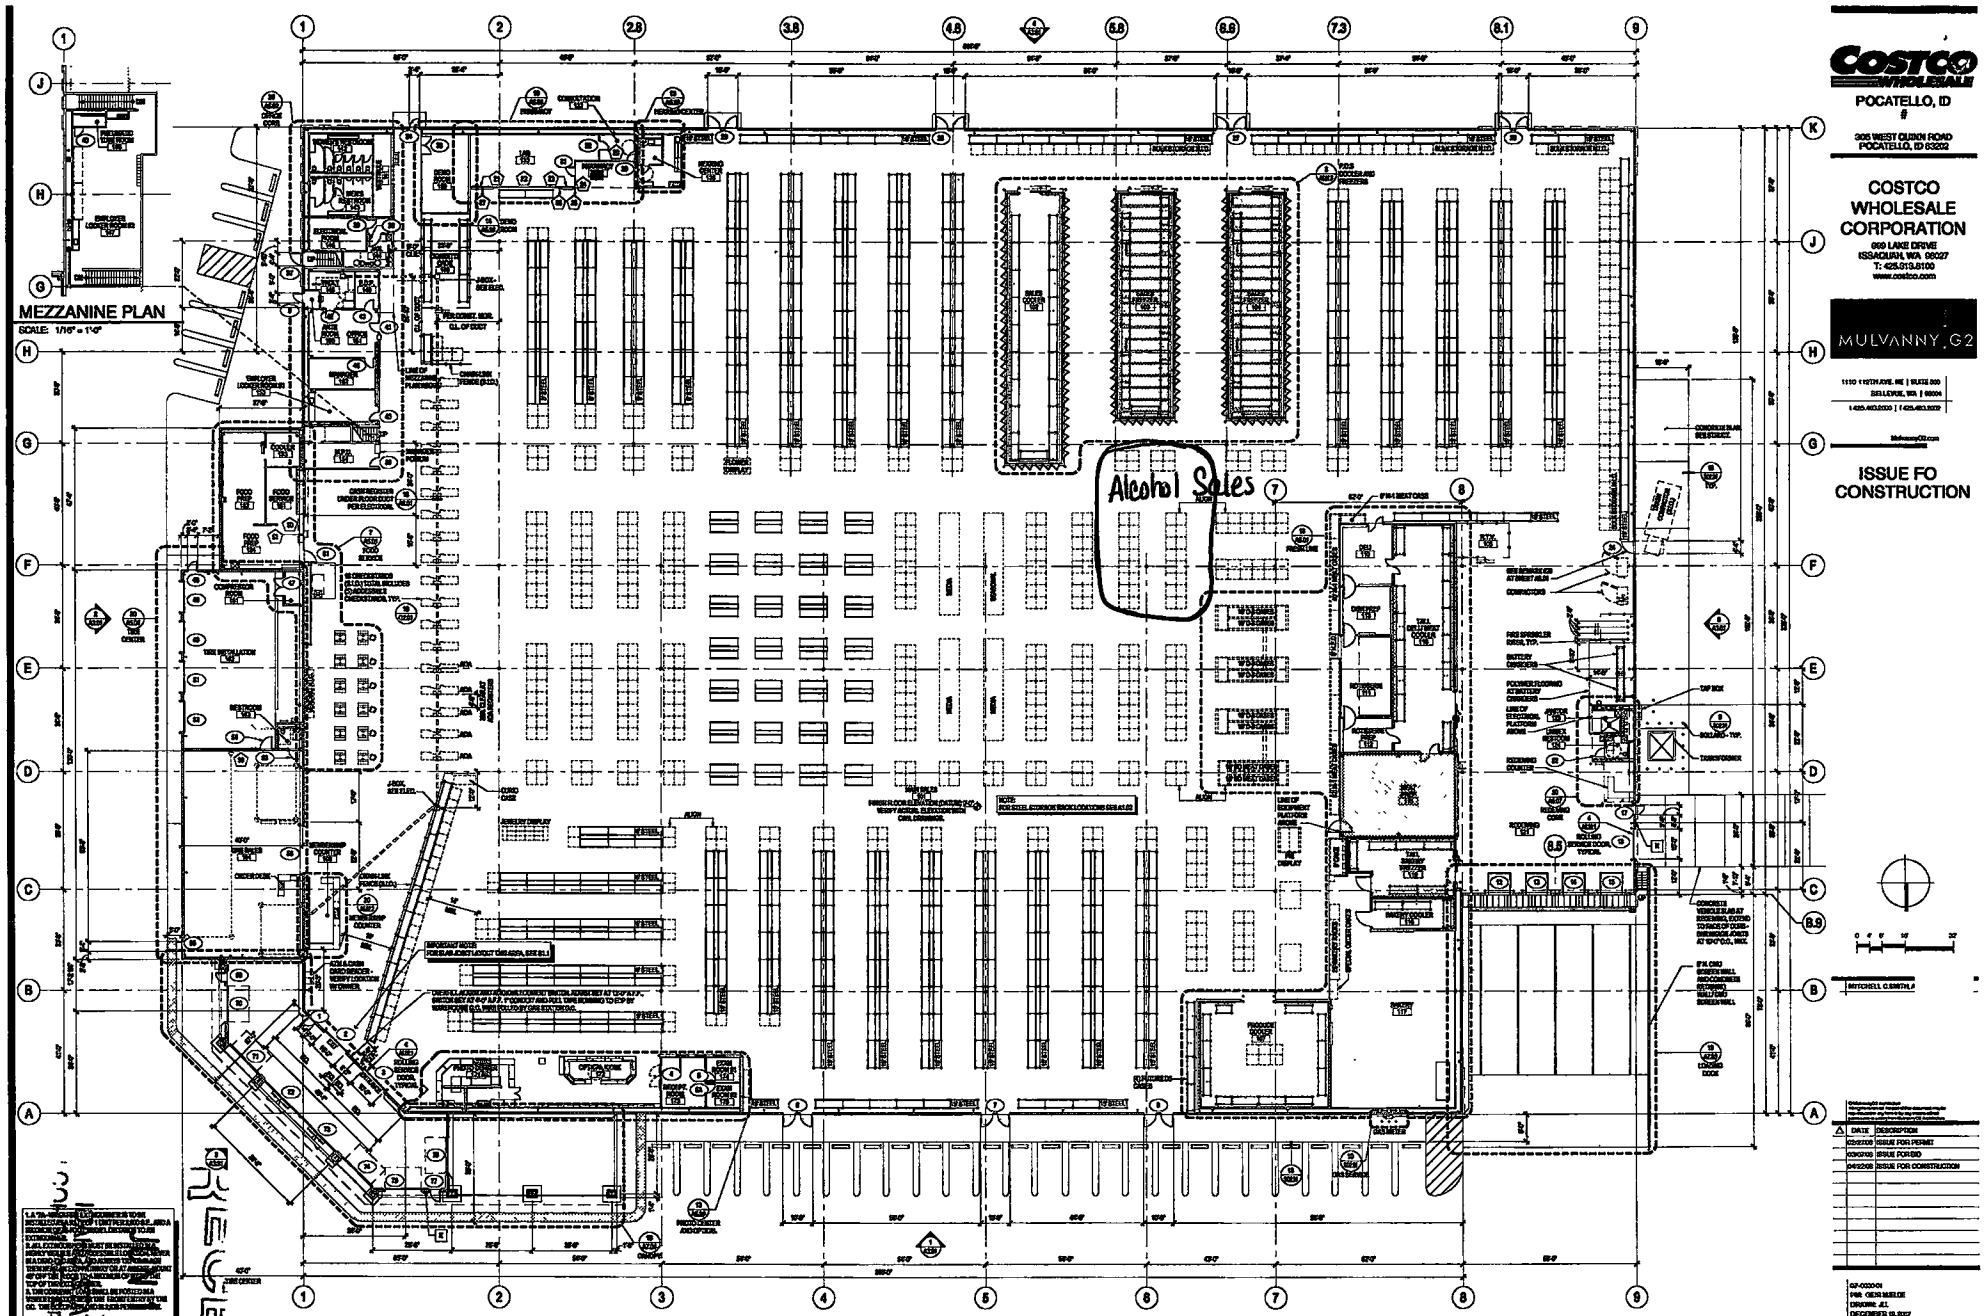

FLOOR PLAN
SCALE: 1/16" = 1'-0"

LEGEND:

MASONRY OPENING NOTE:
OVERHEAD / SERVICE DOOR OPENINGS ARE DIMENSIONED AS DOOR SIZE AND NOT MASONRY OPENING.
OTHER OPENING DIMENSIONS SHOWN ARE NOMINAL.
REFER TO DETAILS ON A8.02.1 TO DETERMINE MASONRY OPENING SIZES.

Please Note: Costco doesn't store (or) sale alcohol in coolers.

RECEIVED
0 2008
POCATELLO POLICE
AGE CONTROL