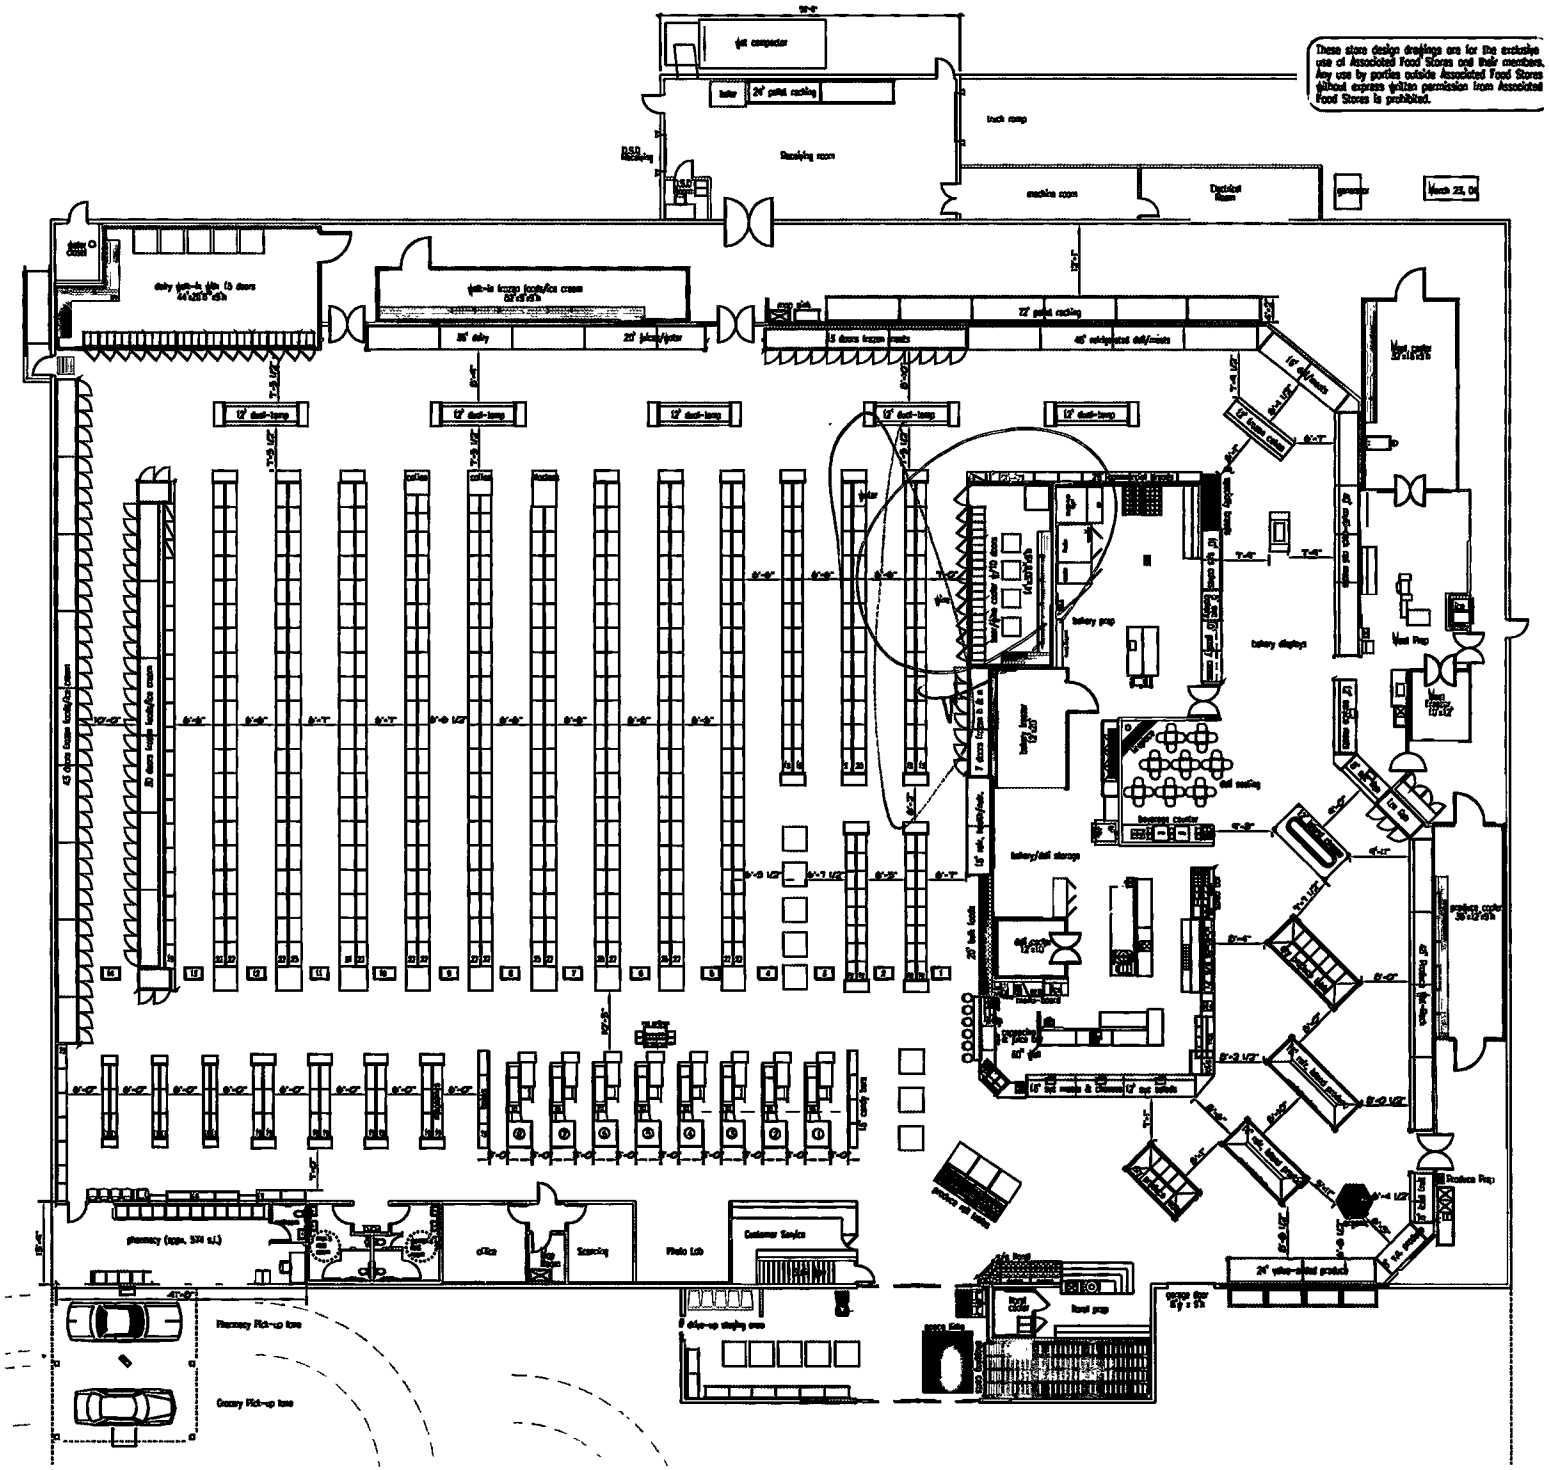
These store design drawings are for the exclusive use of Associated Food Stores and their members. Any use by parties outside Associated Food Stores without express written permission from Associated Food Stores is prohibited.
March 23, 04
truck ramp
receiving room
machine room
Electrical Room
generator
dairy
bakery
bakery prep
bakery displays
bakery/deli storage
deli seating
Business Center
West Prep
Produce Prep
Floral Prep
Floral Cooler
Floral Display
Pharmacy (app. 574 s.f.)
Pharmacy Pick-up lane
Grocery Pick-up lane
office
Scanning
Photo Lab
Customer Service
Produce Self Serve
Drugs