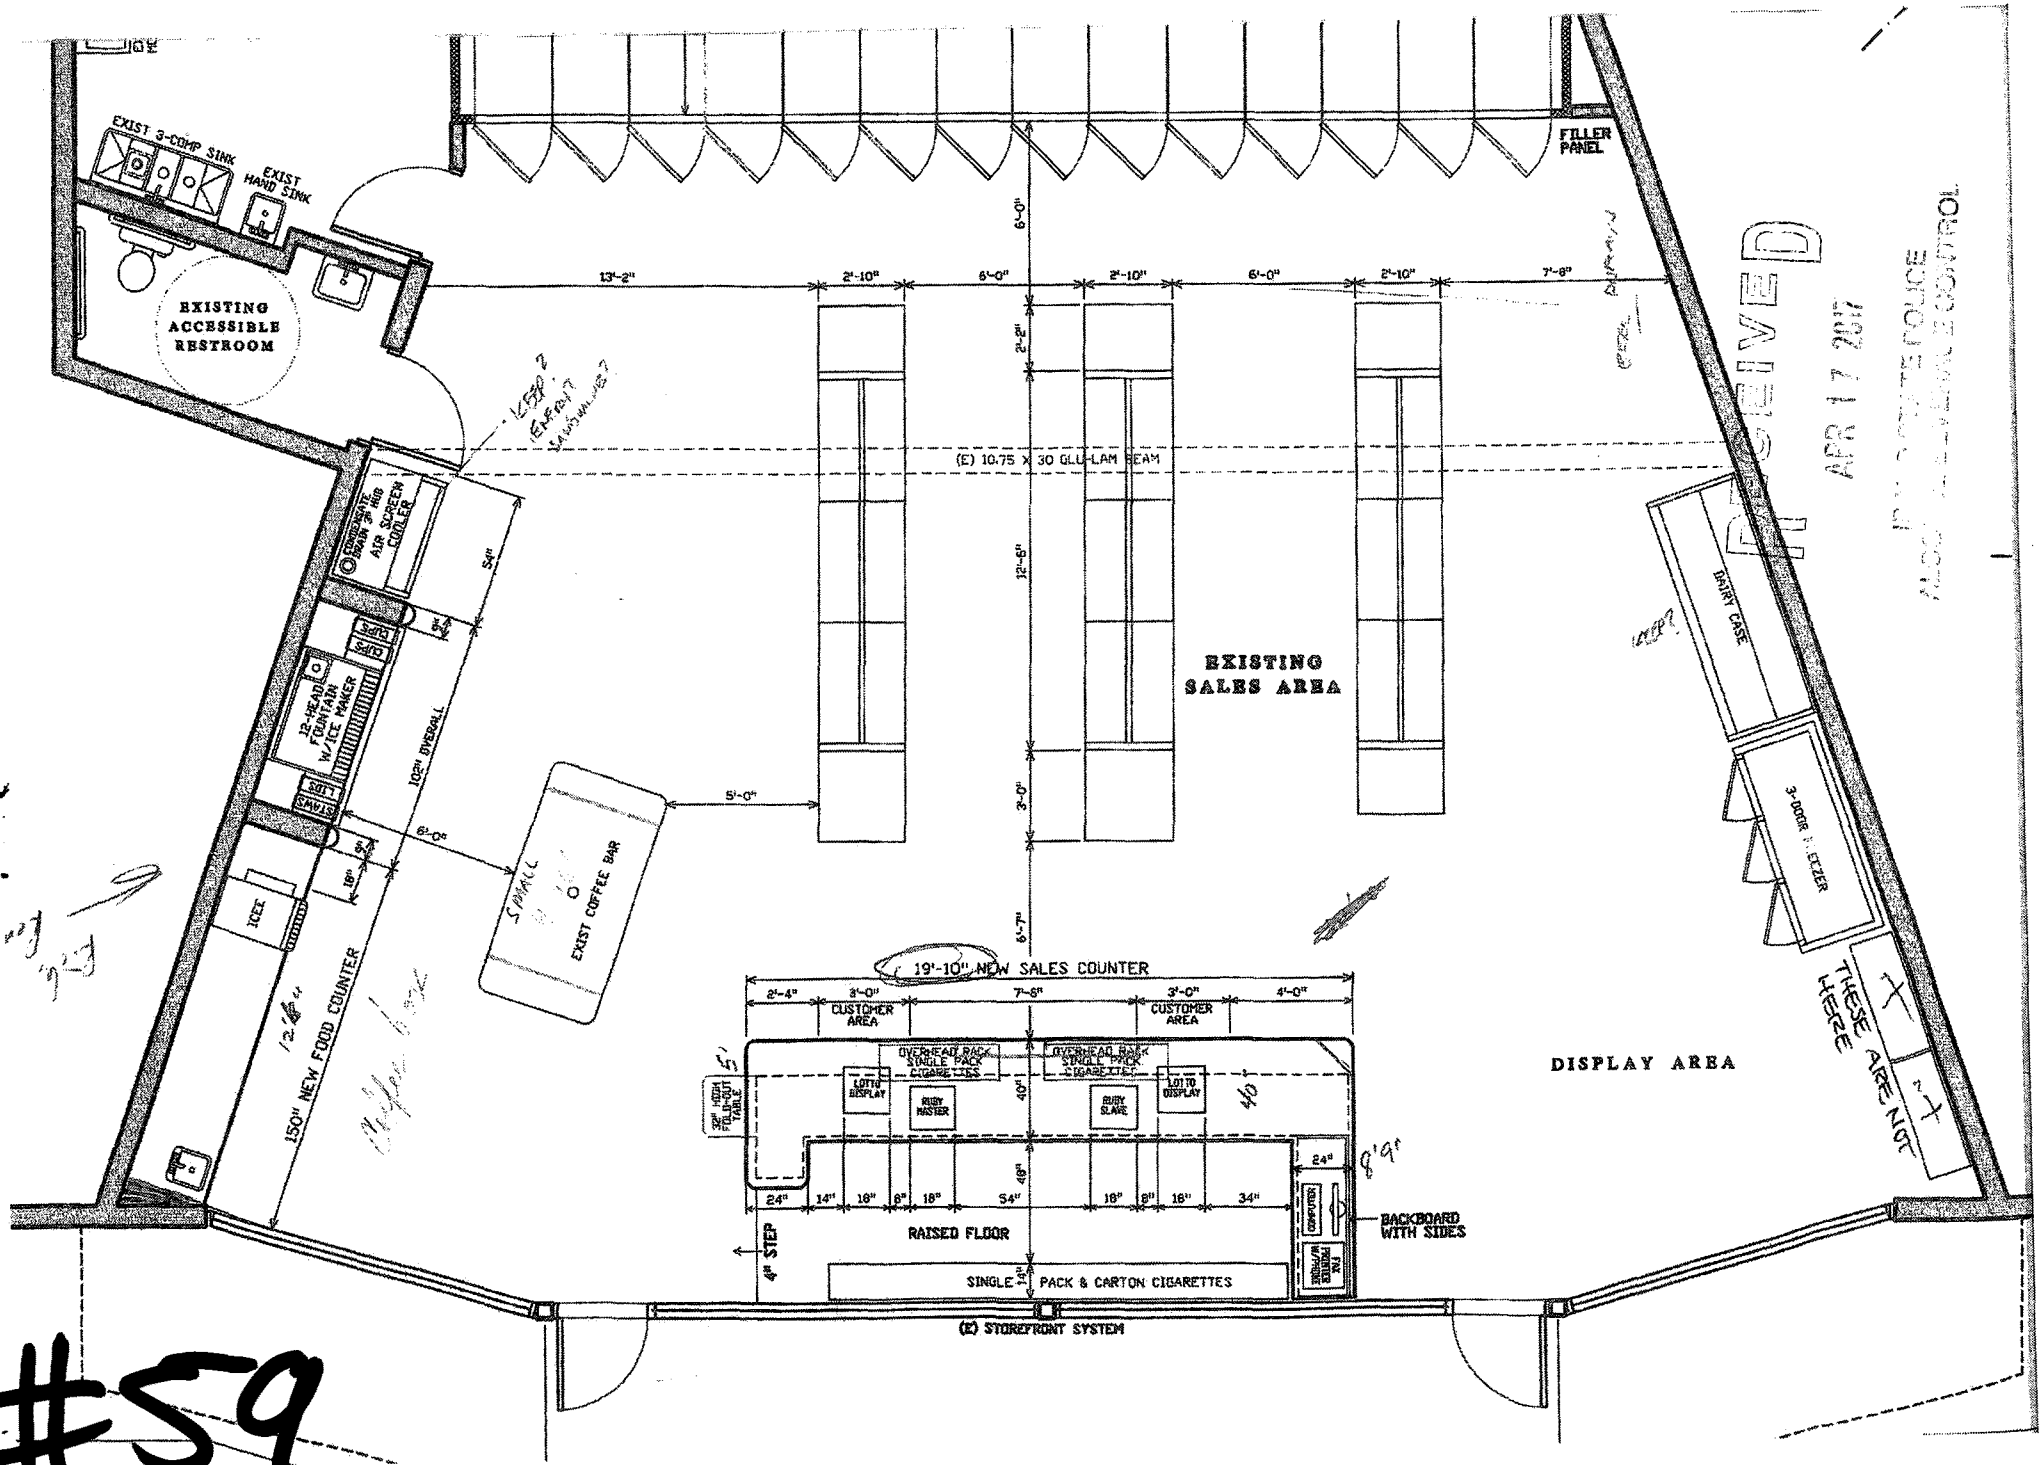
EXIST 3-COMP SINK
EXIST HAND SINK
EXISTING ACCESSIBLE RESTROOM
FILLER PANEL
13'-2"
2'-10"
6'-0"
2'-10"
6'-0"
2'-10"
7'-8"
(E) 10.75 X 30 GLU-LAM BEAM
EXISTING SALES AREA
DAIRY CASE
3-DOOR FREEZER
DISPLAY AREA
THESE ARE NOT
12-HEAD FOUNTAIN W/ICE MAKER
ICE
150" NEW FOOD COUNTER
102" OVERALL
EXIST COFFEE BAR
19'-10" NEW SALES COUNTER
CUSTOMER AREA
CUSTOMER AREA
OVERHEAD RACK SINGLE PACK CIGARETTES
LOTTO DISPLAY
RUBY MASTER
RUBY SLAVE
LOTTO DISPLAY
RAISED FLOOR
4" STEP
SINGLE PACK & CARTON CIGARETTES
BACKBOARD WITH SIDES
(E) STOREFRONT SYSTEM
RECEIVED
APR 17 2017

#59