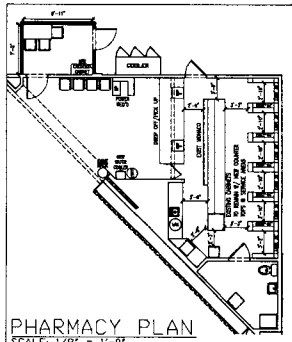

PHARMACY PLAN
SCALE: 1/8" = 1'-0"

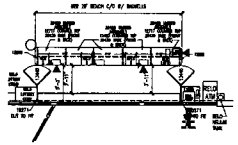

FRONT END PLAN
SCALE: 1/8" = 1'-0"

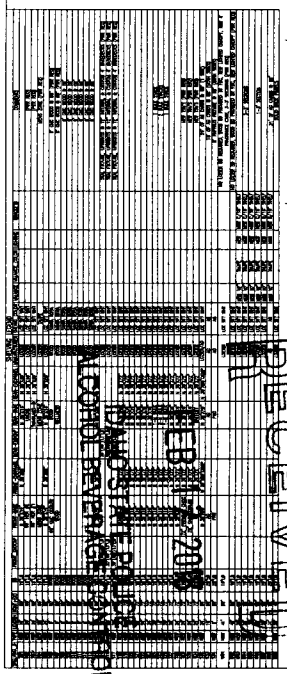

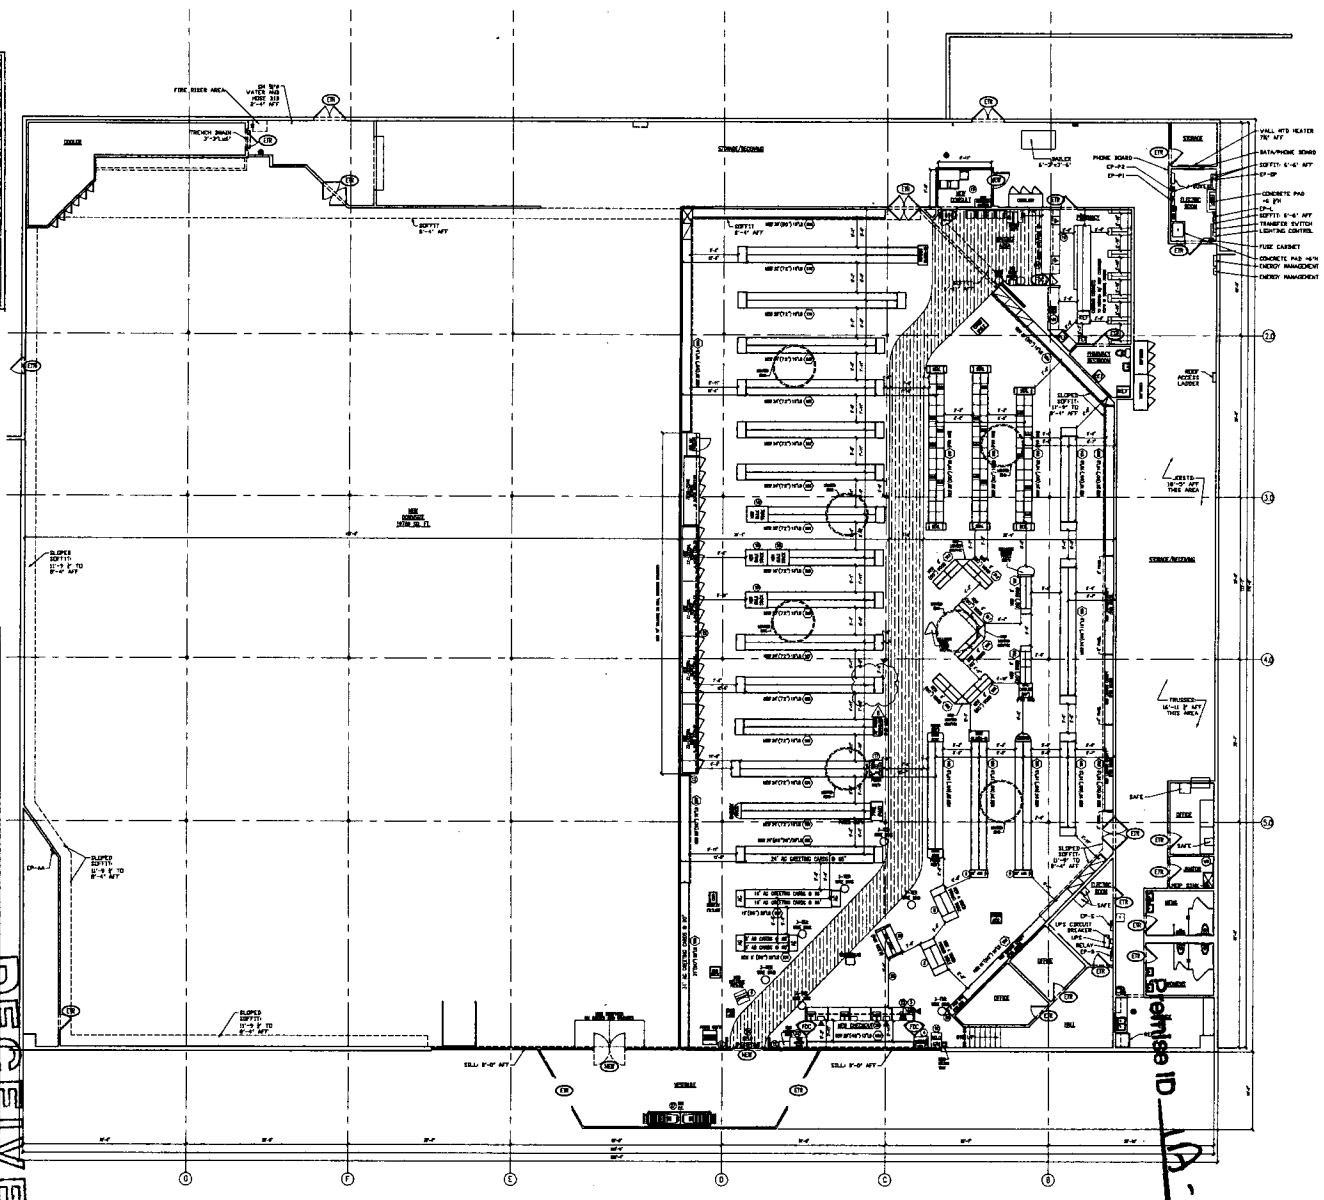

FIXTURE PLAN
SCALE: 1/8" = 1'-0"

RECEIVED
FEB 17 2016
IDAHO STATE BOARD OF PHARMACY

Revise ID 1A-328

CONSTRUCTION NOTES

CIRCLE WITH NUMBER REFERENCES CONSTRUCTION NOTES

1) INSTALL NEW STEEL AS SHOWN ON PLAN.
2) RELOCATE WOOD AS SHOWN ON PLAN.
3) REMOVE EXISTING PHOTO CABINETS.
4) INSTALL NEW PHOTO KIT AS SHOWN ON PLAN.
5) RELOCATE WESTERN UNION AS SHOWN ON PLAN.
6) INSTALL NEW WELCOME FIXTURE.
7) INSTALL NEW FITNESS/GNC COOLER.
8) INSTALL NEW COSMETIC PROMO FIXTURE AS SHOWN ON PLAN.
9) INSTALL NEW PdG HIM & HER ENDS.
10) REFINISH FRONT OF PHARMACY W/NEW WALL COVERING AS NOTED ON PLAN
11) INSTALL NEW HAND MAGNIFIERS AT THE FOLLOWING MERCHANDISE SETS: SKIN CARE, EYE CARE, FIRST AID, HAIR CARE, STOMACH, ANALGESICS, COUGH & COLD, SHAMPOO/CONDITIONERS, HAIR STYLING, NUTRITION, NATIONAL BRANDS, PHARMA, WEIGHT MANAGEMENT, HEALTH, NATURAL REM, W-SLIM, MEN'S HAIR, AND CONVENIENCE FOOD.
12) CUSTOMER PULL BASKET STANDS TO BE LOCATED IN THE FOLLOWING LOCATIONS: 2 STANDS NEAR STORE ENTRANCE(S), 1 STAND NEAR RX, AND 1 NEAR MIDDLE OF STORE PREFERABLY CLOSE TO 12 PACK BEVERAGE MERCHANDISER
13) SCOPE OF WORK IN LOUNGE DETERMINED BY RCM.
14) INSTALL NEW WELLNESS AMBASSADOR AS SHOWN ON PLAN.
15) CONSTRUCT NEW CONSULTATION ROOM & WAITING AREA AS SHOWN ON PLAN.
16) INSTALL NEW PHARMACY SERVICE & FRONT-END COUNTERTOPS AS NOTED ON PLAN.
17) INSTALL NEW GRAB & GO COOLER AS SHOWN ON PLAN.
18) INSTALL NEW BULK STACKS AS NOTED ON PLAN.
19) RELO ATM AS SHOWN ON PLAN
20) INSTALL NEW COSMETIC CASE AS NOTED ON PLAN.
21) WALL FIXTURES TO RECEIVE VALANCE, BRACKETS & LIGHTING AS NOTED ON LEGEND.
22) PLACE LOTTERY AS NOTED ON PLAN
23) FIXTURE TO RECEIVE TSU'S AS NOTED ON PLAN.
24) RELO CHECKPOINT AS SHOWN ON PLAN.
25) INSTALL NEW CHECKOUT AS SHOWN.
26) INFILL RAISED CEILING.
27) INSTALL NEW CART CORRAL AS SHOWN.
28) INSTALL NEW COOLERS/FREEZERS AS SHOWN ON PLAN.
29) INSTALL NEW NAILBAR AS SHOWN ON PLAN

▶DENOTES NEW PHONE LOCATION

PLAN APPROVAL

SIGNED	10/28/15
DAVID KELLY	DATE
SIGNED	10/28/15
BRYAN SHIRTLIFF	DATE

PHOTO EQUIPMENT

Name	4X6 PRINTER	8X10 PRINTER	DOS	SCANNER	KIOSK
KIOSK	RELO	RELO	RELO	RELO	NEW

FLOORING SQ FT

PATHWAY:	1340
WINE FLOORING:	0

CEILING HEIGHTS

SALES FLOOR:	11'-9"
COSMETIC OVERHEAD:	N/A
PHARMACY:	8'-11"

RITE AID

STORE PLANNING DEPARTMENT
P.O. BOX 3165
HARRISBURG, PA 17105
(717) 761-2633

STORE NO. 5414 PPR

RITE AID PHARMACY

7020 W. STATE ST.
BOISE, ID

TYPES

PROJECT: ■ PPR ■ VERSION C

BUILDING: ■ SL

PHARMACY: ■ NPT

DECOR: ■ GW

PROJECT ATTRIBUTES

■ PHOTO □ HAND DIP □ LIQUOR
□ DRIVE-THRU ■ G. N. C.

SECURITY LEVEL

□ HIGH ■ MEDIUM □ LOW

"HIGH" SECURITY DESIGNATION BUILDING WILL REQUIRE SECURITY SHUTTERS @ FRONT WINDOWS

BUILDING AREA (SQ. FT.)

	EXIST	NEW
SALES FLOOR:	31473	11684
PHARMACY:	568	568
WAITING AREA:	194	194
REC./STORAGE:	6195	6126
LOUNGE	171	171
CONSULTATION RM	0	69
VESTIBULE:	634	634
MEZZANINE:	0	0
RESTROOMS:	266	266
DOWNSIZE:	0	19789
RITE AID TOTAL:	39501	39501
OVERALL TOTAL:	40031	40031

REFRIGERATION

COOLER DRS	17	18
FREEZER DRS	1	6

FIXTURES (LIN. FEET)

SALES FLOOR:	2285	1536
WINE DEPT:	0	0
TOTAL:	2285	1536

PROJECT CONTACTS

DIR OF CONSTRUCTION
GEOFF MOSS
REG. CONST. MANAGER
CURTIS DYCK

RITE AID STORE NUMBER
5414 PPR

REVISIONS

NO.	DATE	BY	DESCRIPTION
1	JUNE 15, 2015	AG1	PROPOSED PPR FOR REVIEW (VERSION "C")
2	OCTOBER 27, 2015	AG1	UPDATED PER REDLINE AND SURVEY AND SENT BACK TO REVIEW
3	OCTOBER 30, 2015	AG1	UPDATED PER REDLINE AND FULL DISTRIBUTION
4	DECEMBER 3, 2015	AG1	1)REMOVED THE RELO'S WOOD GNC AND REPLACED WITH NEW SKU WING STYLE WOOD GNC 2)ADDED, MOVED OR REMOVED RACKS THROUGHOUT THE STORE 3)ADJUSTED LENGTH OF BEAUTY/ORAL CONSOLA LENGTHS 4)WOA MOVED 1' SECTION TO OTHER SIDE STORE W/ 07907 SPLIT TO ADD STEEL AND AG CARDS 7)REMOVED ROW OF BULK STACKS TO ADD STEEL AND RELOCATE TO THE BACK OF CONSOLAS 8)ADD A LOTTERY STAND W/ADDED A UNILEVER FREEZER BY AG 10)PER ABOVE PPG VERSION 11)ADD AG 1 SIDE ONLY 12)ADJUSTED CONSULTATION ROOM TO ALLOW ACCESS FROM RECEIVING DOOR
5	FEBRUARY 3, 2016	AG1	1)MOVED LIGHTED SIGNS AND ADDED AN ADDITIONAL WING (PER CIP RETAIL) 2)CHANGED CHECKPOINT TO RELO
6	MARCH 8, 2016	AG1	S26: REPLACED PROVISION RACK WITH A NEW 35"x16" END DECK AND REMOVED POWER REQ.